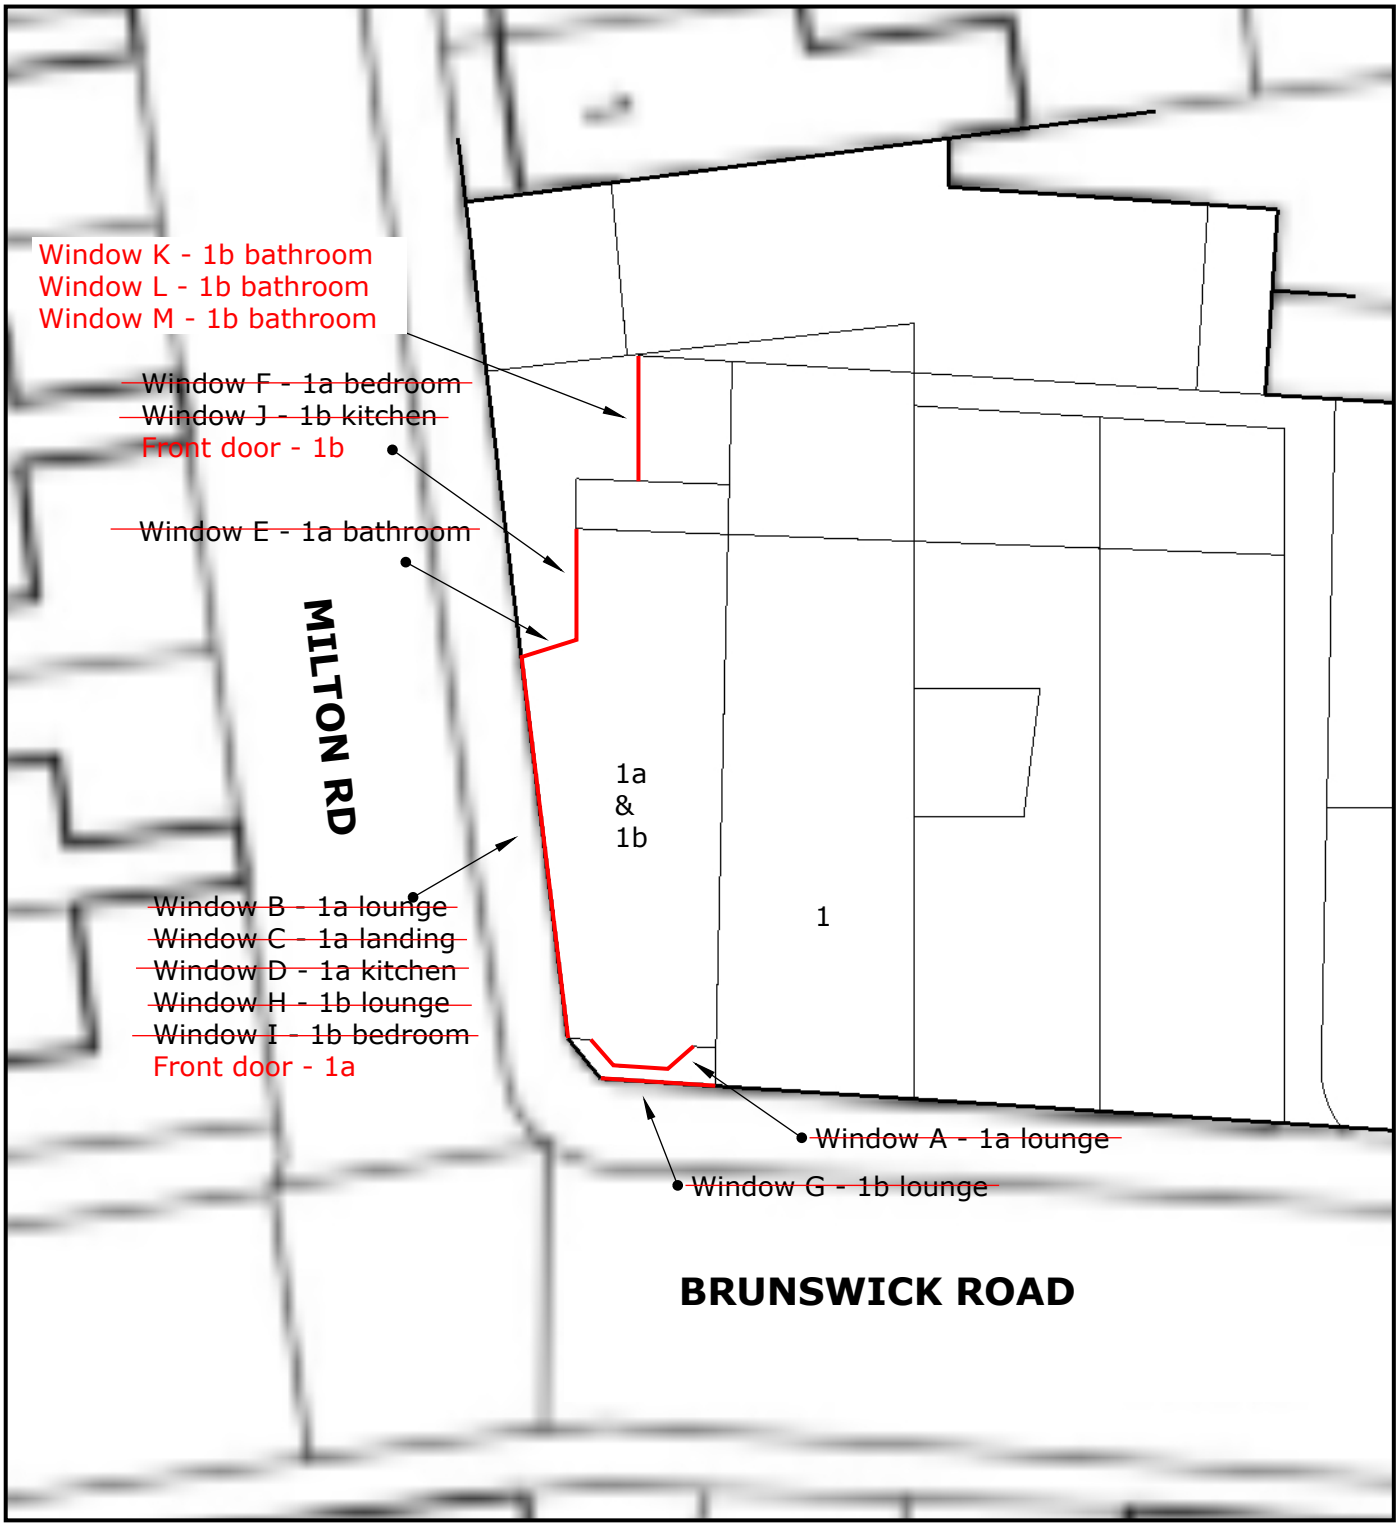


REPLACEMENT WINDOW APPLICATION:

1a and 1b Brunswick Road,
Worthing,
West Sussex,
BN11 3NG

DRWG No: DS/BRUNSWICK/04 REV 2
TITLE: SITE PLAN
DATE: 02/06/2025
SCALE: 1:200 @ A4 PAPER SIZE

NORTH

0 1 2 3 4 5
1:200 @ A4

deadspace DESIGNS