
This drawing is copyright and may not be copied or reproduced without the written consent of Finola Brady Architectural Services.

The contractor is responsible for setting out and must check all levels and dimensions prior to work being put in hand.


Responsibility is not accepted for errors made by others in scaling from this drawing. All construction information should be taken from figured dimensions.

The designer is to be immediately notified of any suspect omissions or discrepancies.

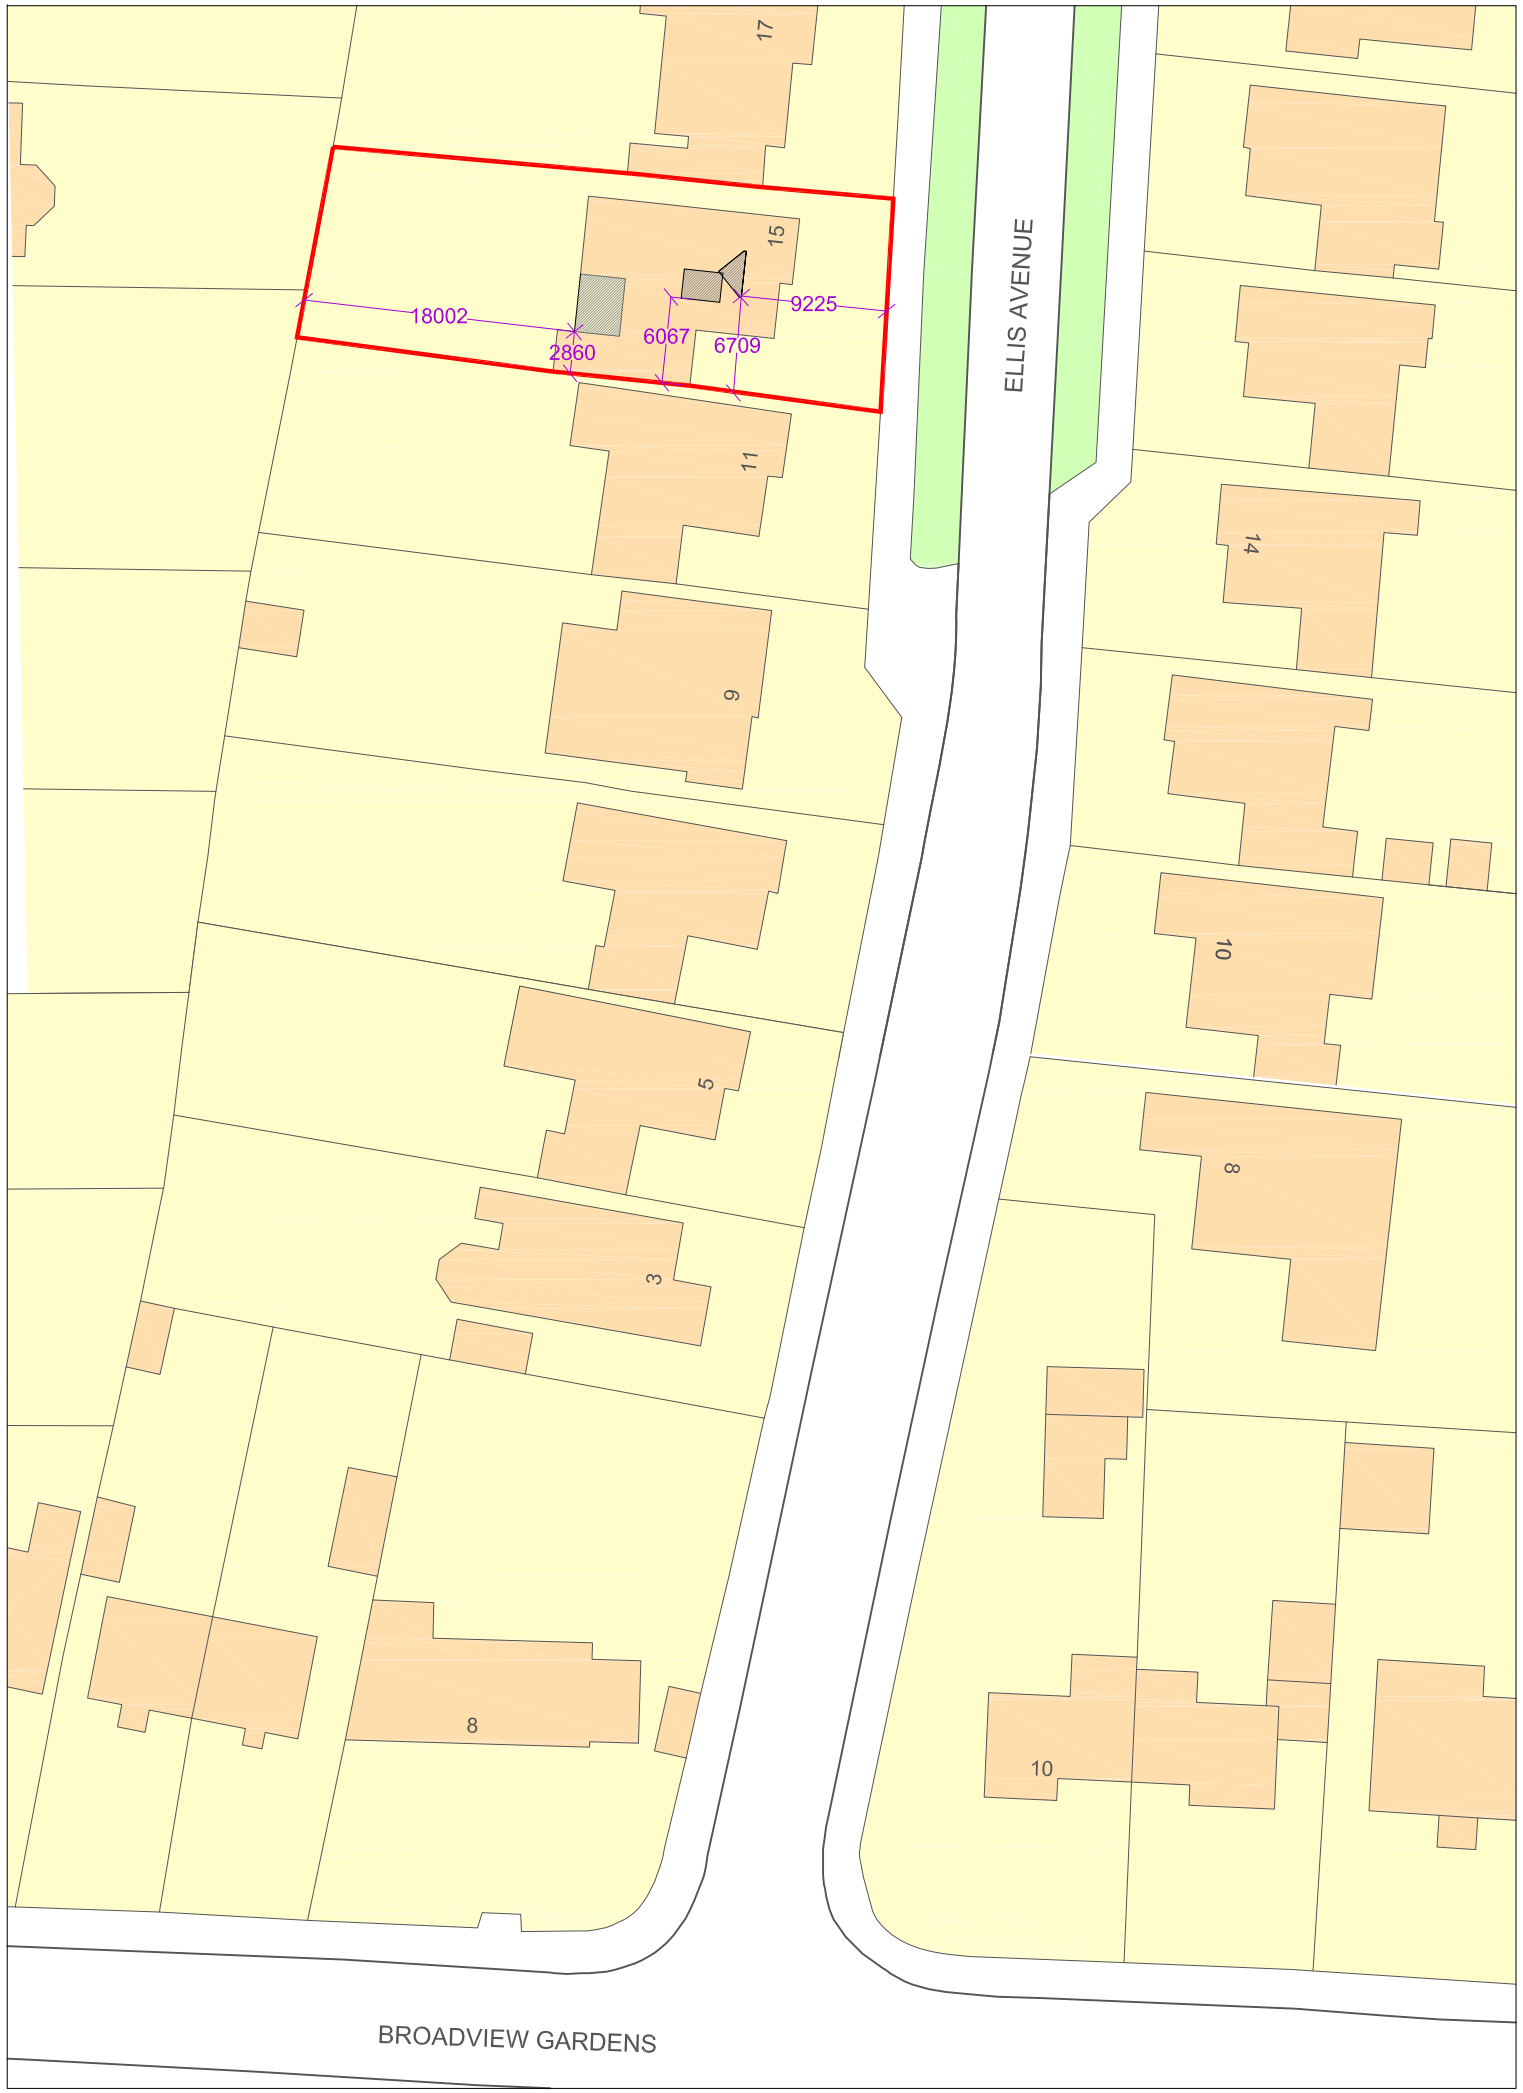

Proposed Block Plan @ 1 : 500



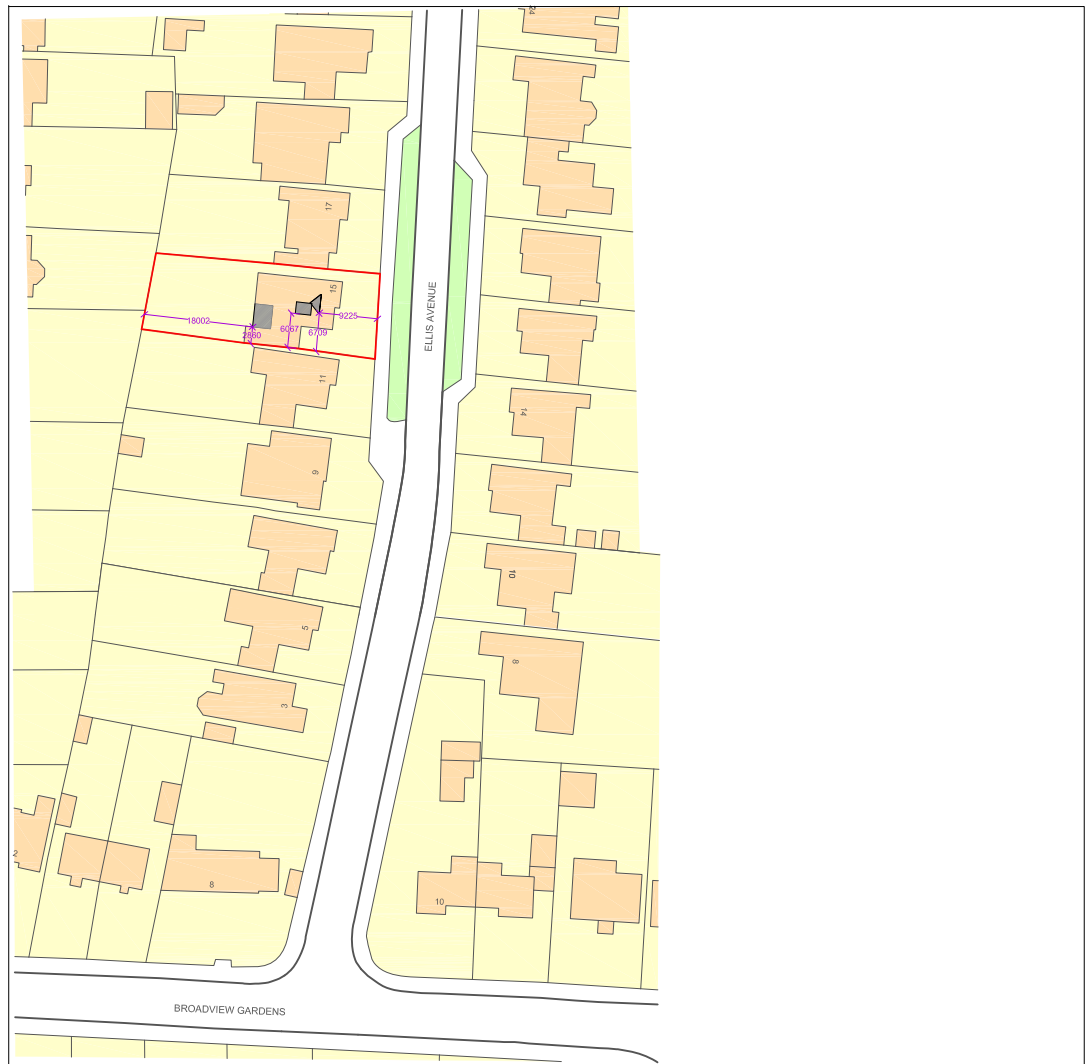

Mapping contents © Crown copyright and database rights 2025 Ordnance Survey 100035207

Proposed Location Plan @ 1 : 1250



Rev. B	26.05.25	Side dormer reduced	FB
Rev. A	23.05.25	Front dormer replaced with gablet	FB

Finola Brady
Architectural Services
TEL 07960 235756 www.fbarchitectural.co.uk

Site Location :	15 Ellis Avenue, High Salvington, Worthing, BN13 3DY
Project Name :	Rear Extension & Enlarged Loft Conversion
Drawing Name :	Proposed Location and Block Plans for Planning Submission
Drawing No:	FB25-0101 PL04-B — Scales : 1 : 1250 , 1 : 500 @ A3
Date :	24th March 2025