SITE PLAN
Bus Shelter 4807-0026 - Goring Road, opp Clive Ave, Goring-by-Sea, Worthing, West Sussex, BN12 4BB
Easting 511653 , Northing 102625

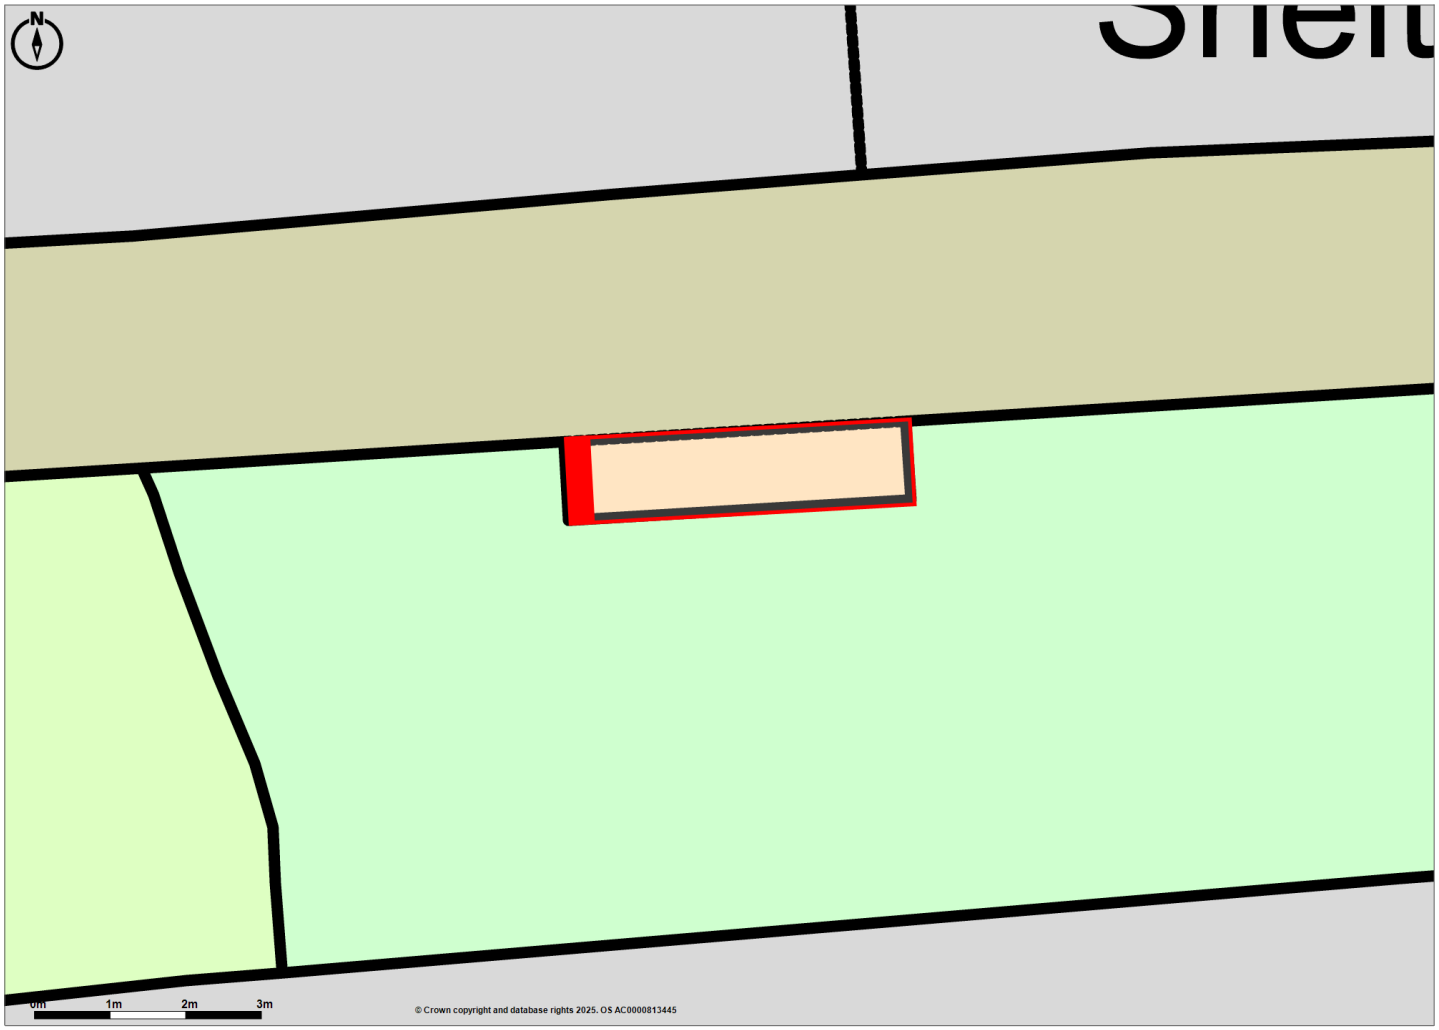

Promap
LANDMARK INFORMATION
© Crown Copyright and database rights 2025. OS AC0000813445
Plotted Scale - 1:100. Paper Size – A4

Clear Channel UK