SITE PLAN
Bus Shelter 4807-0002 - 72 Brighton Road, Worthing, West Sussex, BN11 2EN
Easting 515623 , Northing 102713

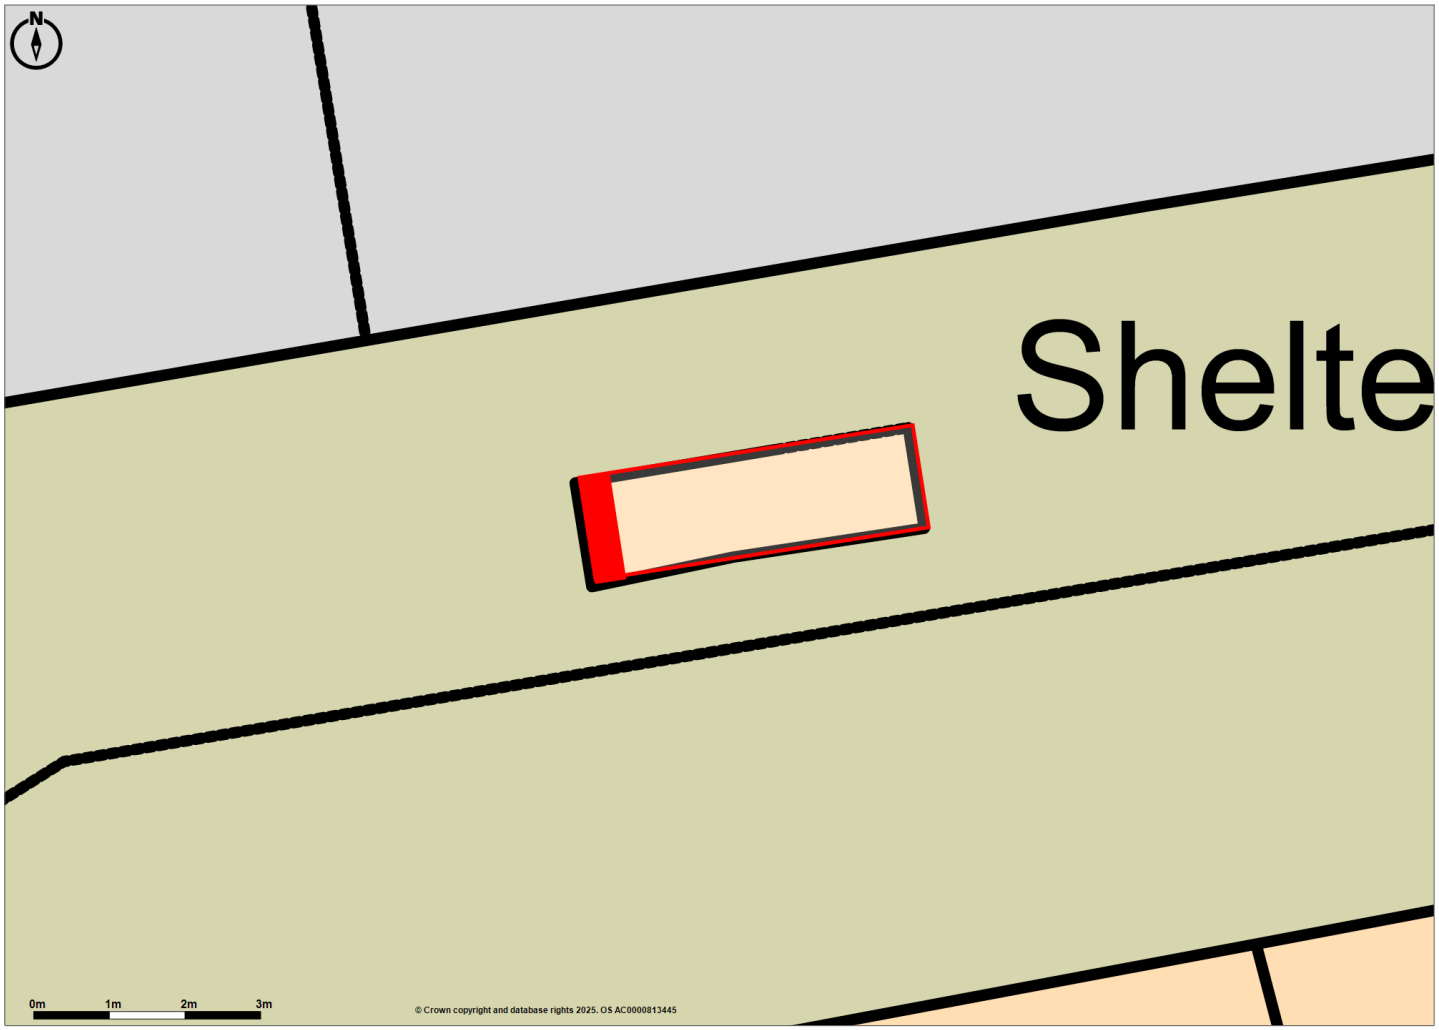

Promap
LANDMARK INFORMATION
© Crown Copyright and database rights 2025. OS AC0000813445
Plotted Scale - 1:100. Paper Size – A4

Clear Channel UK