LOCATION PLAN
Bus Shelter 4807-0027 - 204 Findon Road, Worthing , West Sussex BN14 0EJ
Easting 512872 , Northing 106724

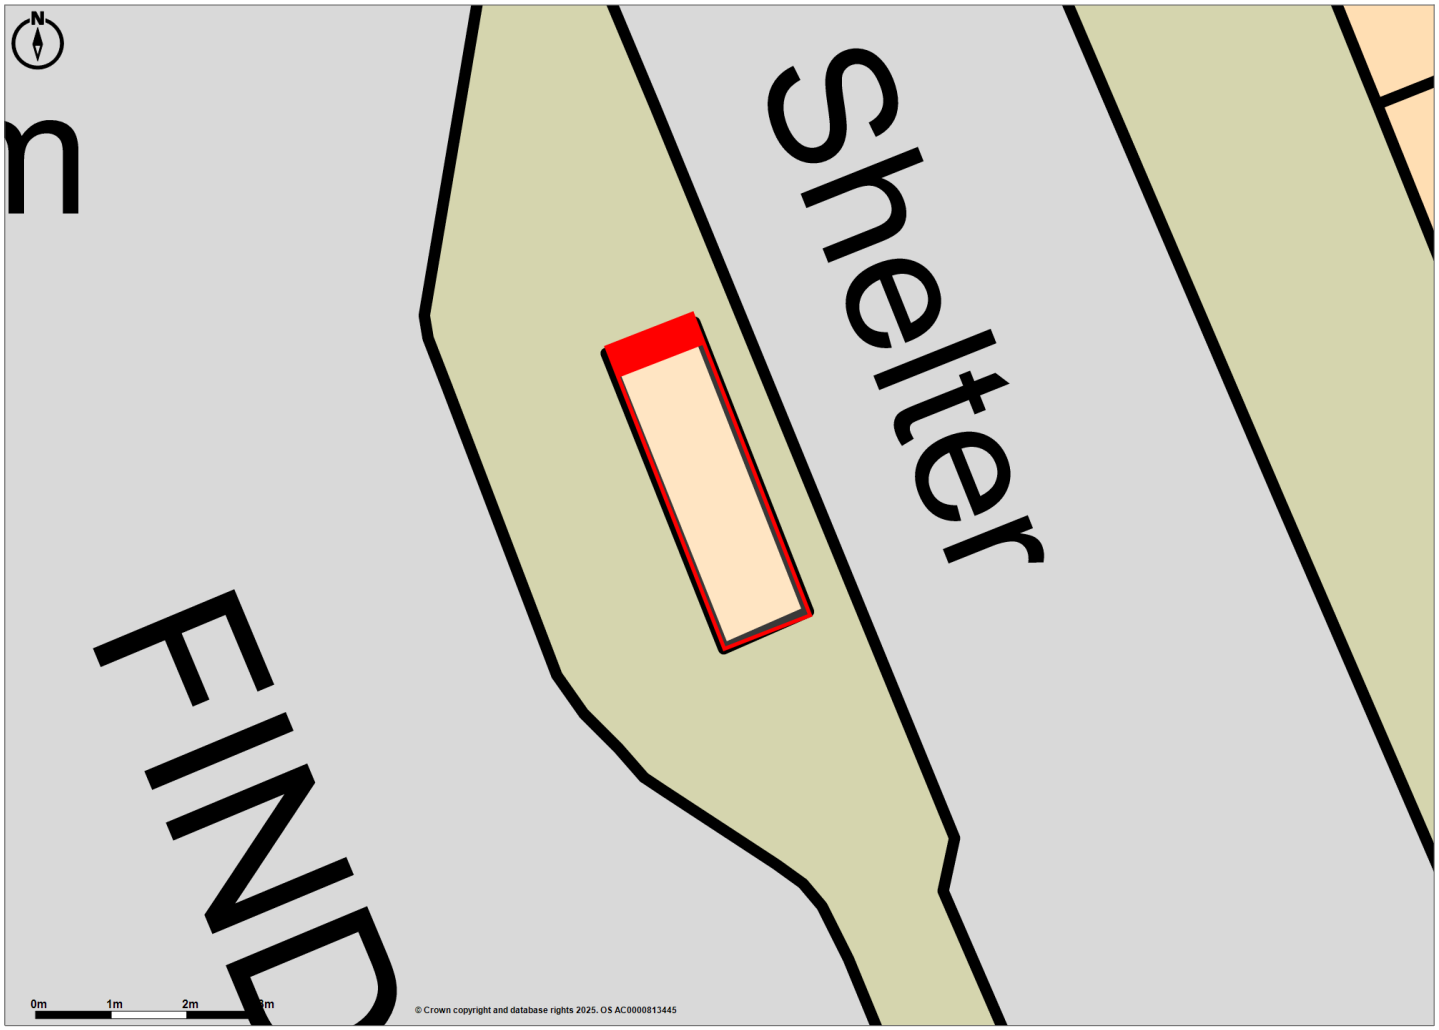

Promap
LANDMARK INFORMATION
© Crown Copyright and database rights 2025. OS AC0000813445
Plotted Scale - 1:100. Paper Size – A4

Clear Channel UK