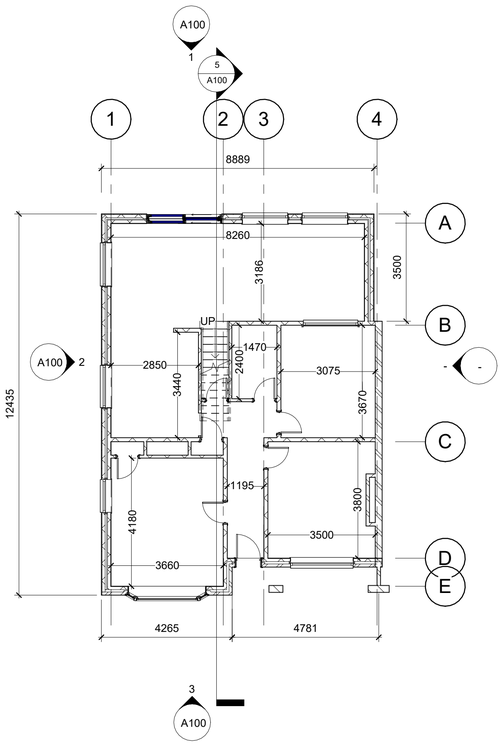

4 Ground Floor
1 : 100

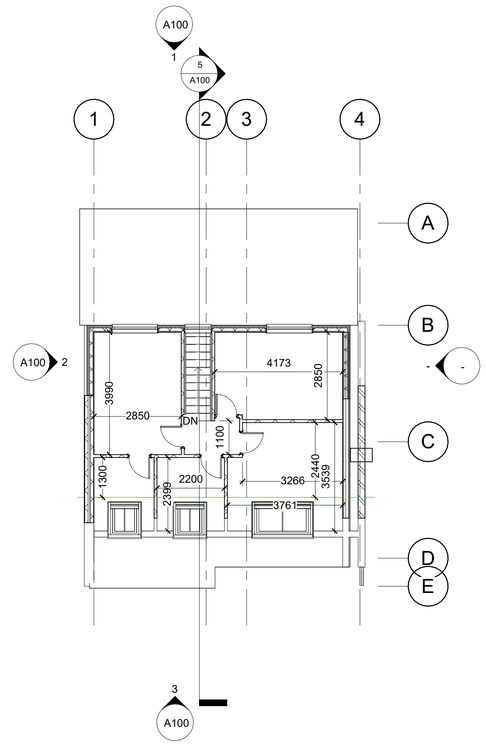

7 First Floor without roof
1 : 100

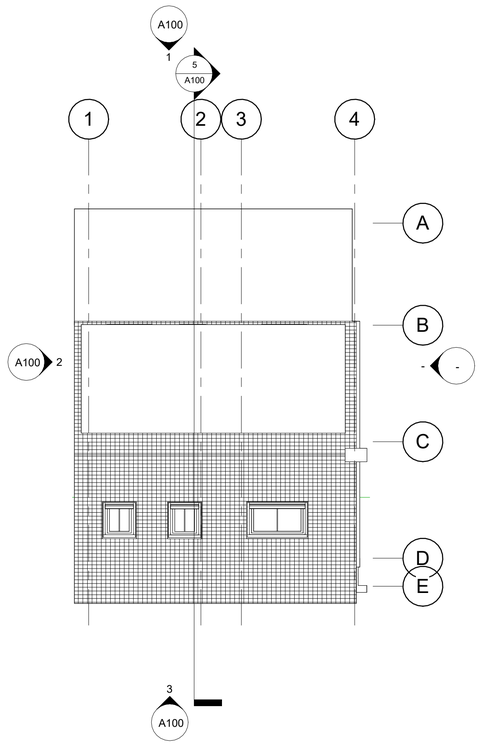

6 Roof Plan
1 : 100

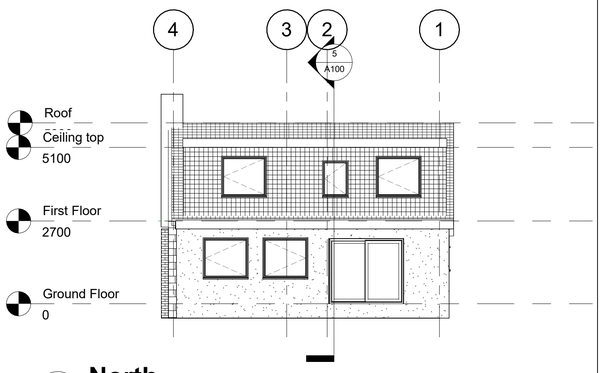

1 North
1 : 100

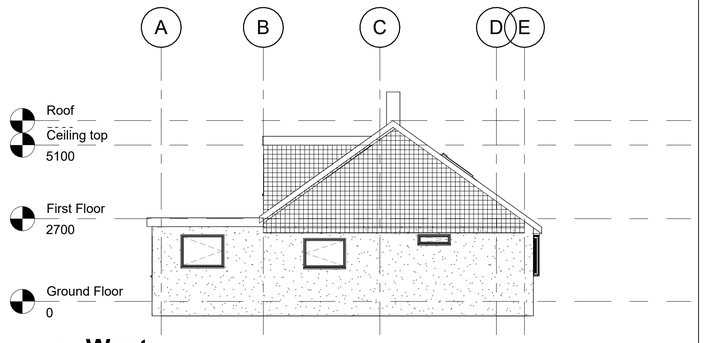

2 West
1 : 100

GRAPHIC SCALE: 1:100

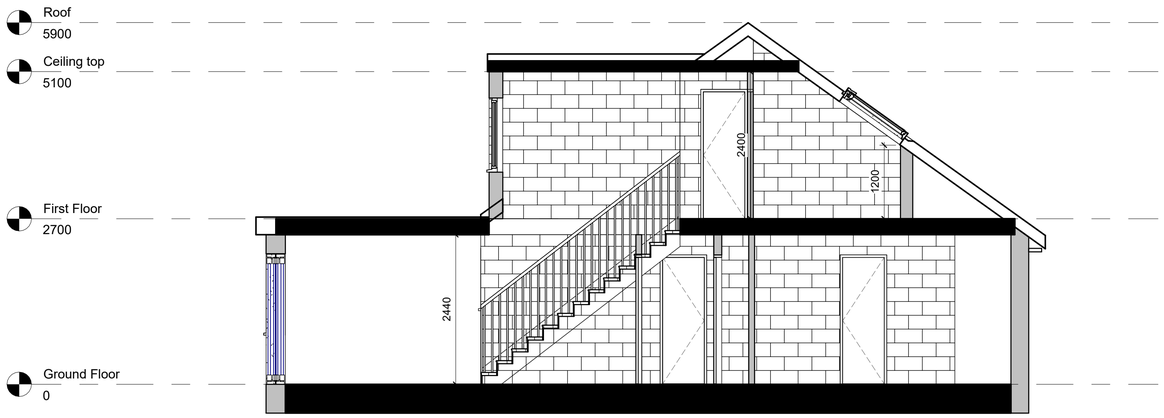

5 Longitudinal Section Corridor
1 : 50

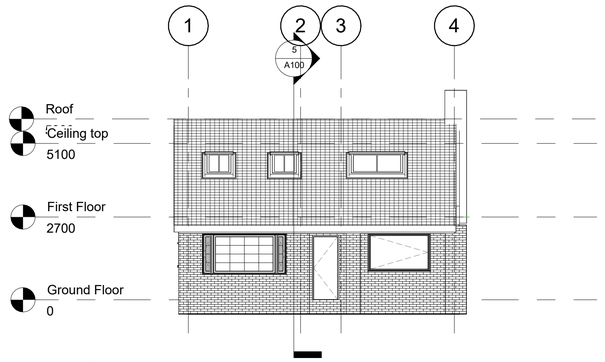

3 South
1 : 100

Rev	Description	Date

CODE	SUITABILITY DESCRIPTION
STATUS	PURPOSE OF ISSUE

AUTODESK
www.autodesk.com/revit

PROJECT
16 Cedar Avenue,
Worthing, BN13 2HU

TITLE
M. Imran Rafiq

CLIENT
M. Imran Rafiq

DRAWN BY	CHECKED BY	DATE
Imran	Checker	18/10/23

SCALE (@ A1)	PROJECT NUMBER
As indicated	Project Number

DRAWING NUMBER	REV
A100	

08/10/2023 20:22:24