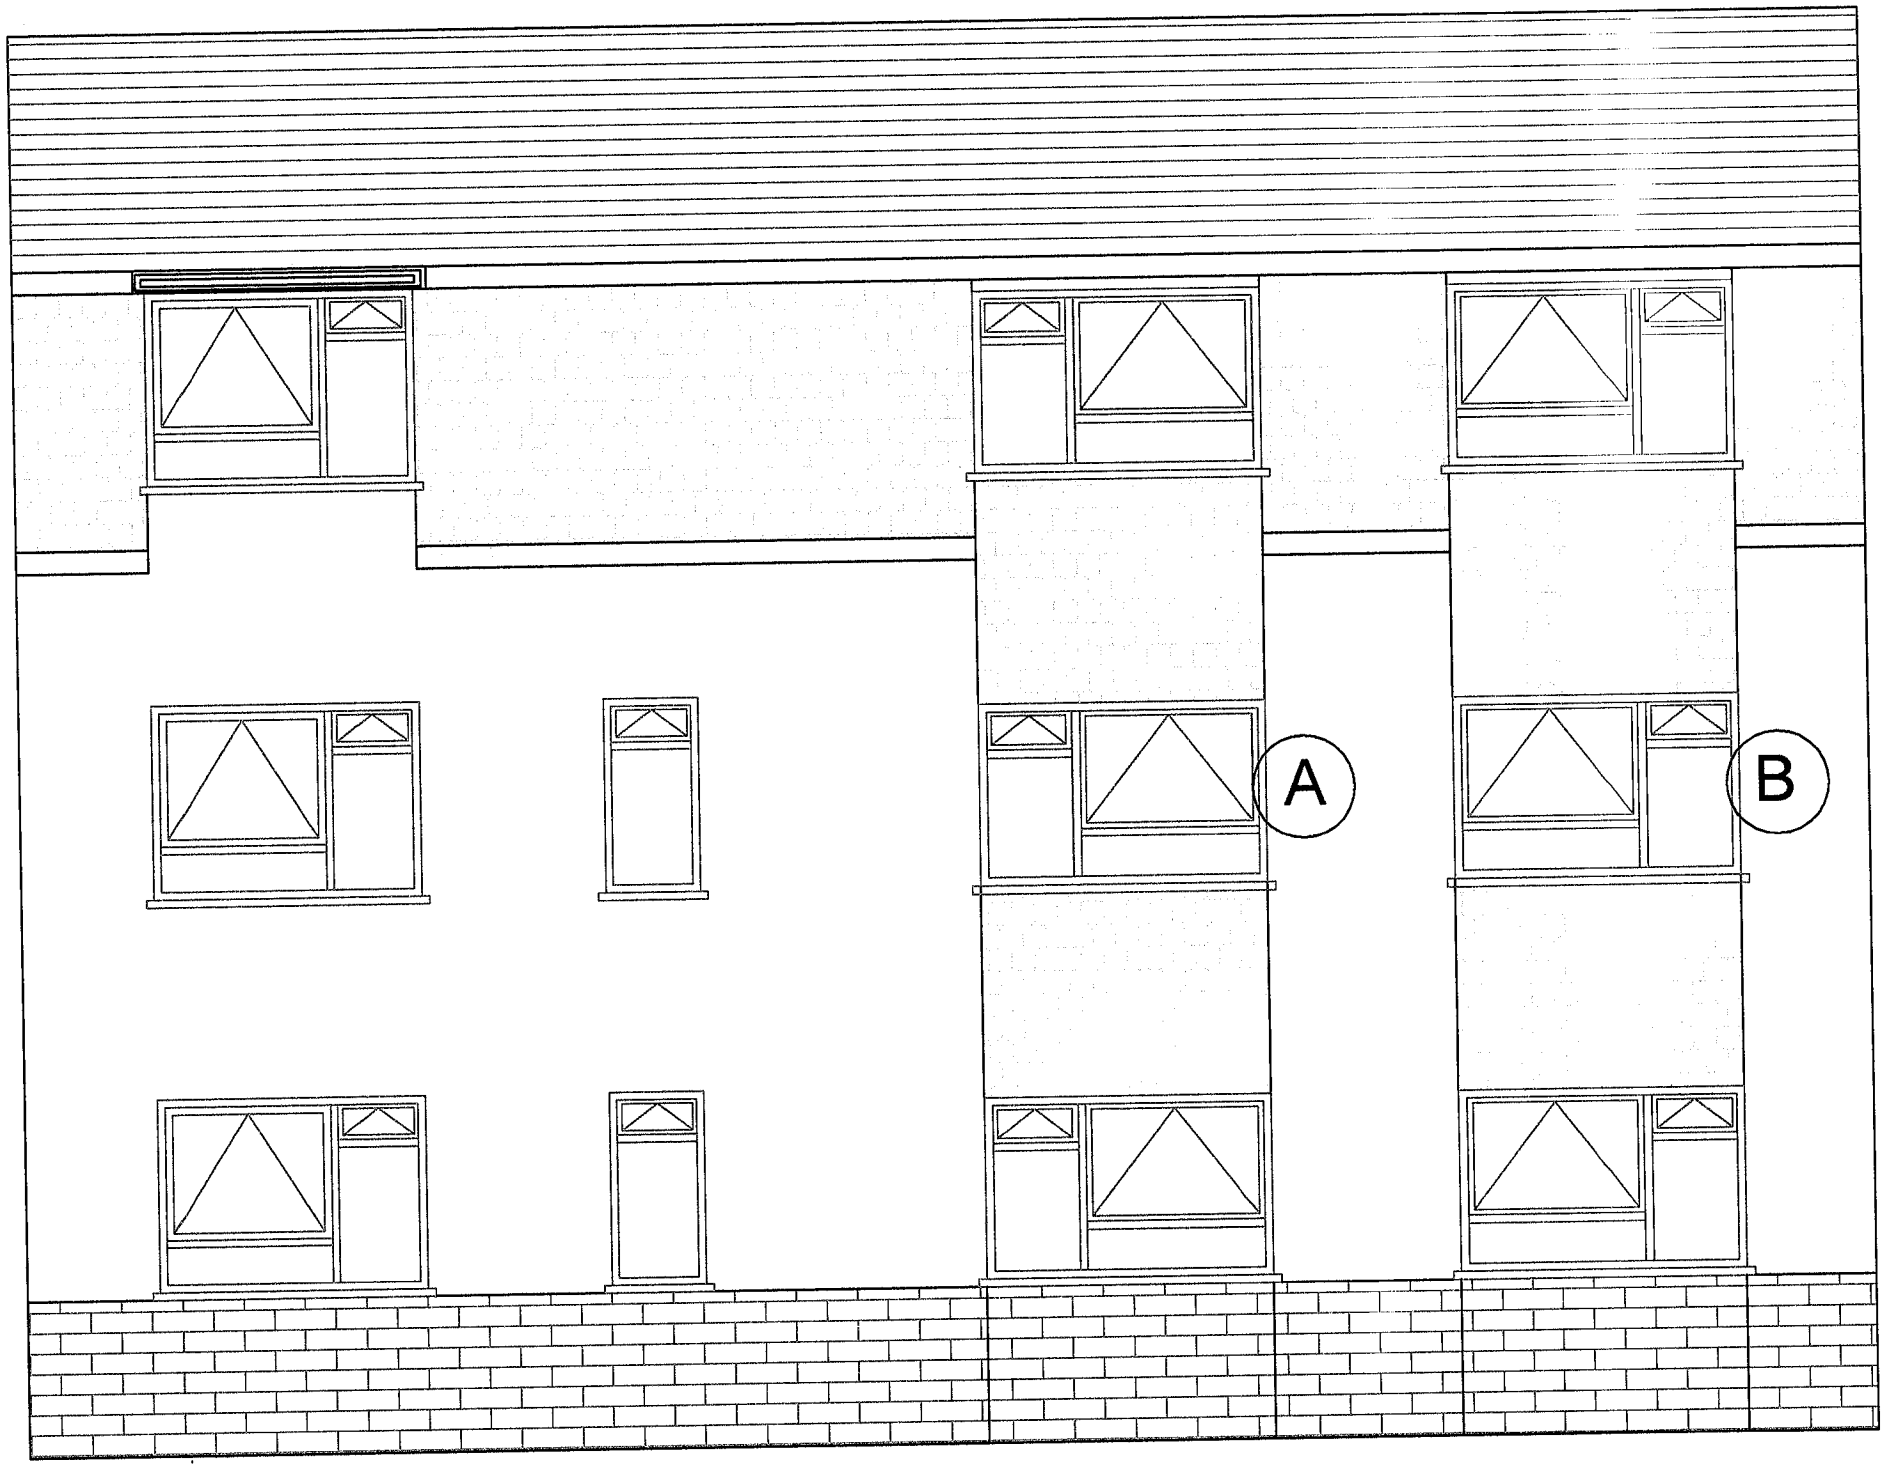

FRONT ELEVATION

Scale 1 : 50

Notes

1 Windows marked A & B are single glazed, timber stained rectangular bay windows.

2 They are to be replaced by uPVC timber effect windows of identical size. Pane layout to match existing.

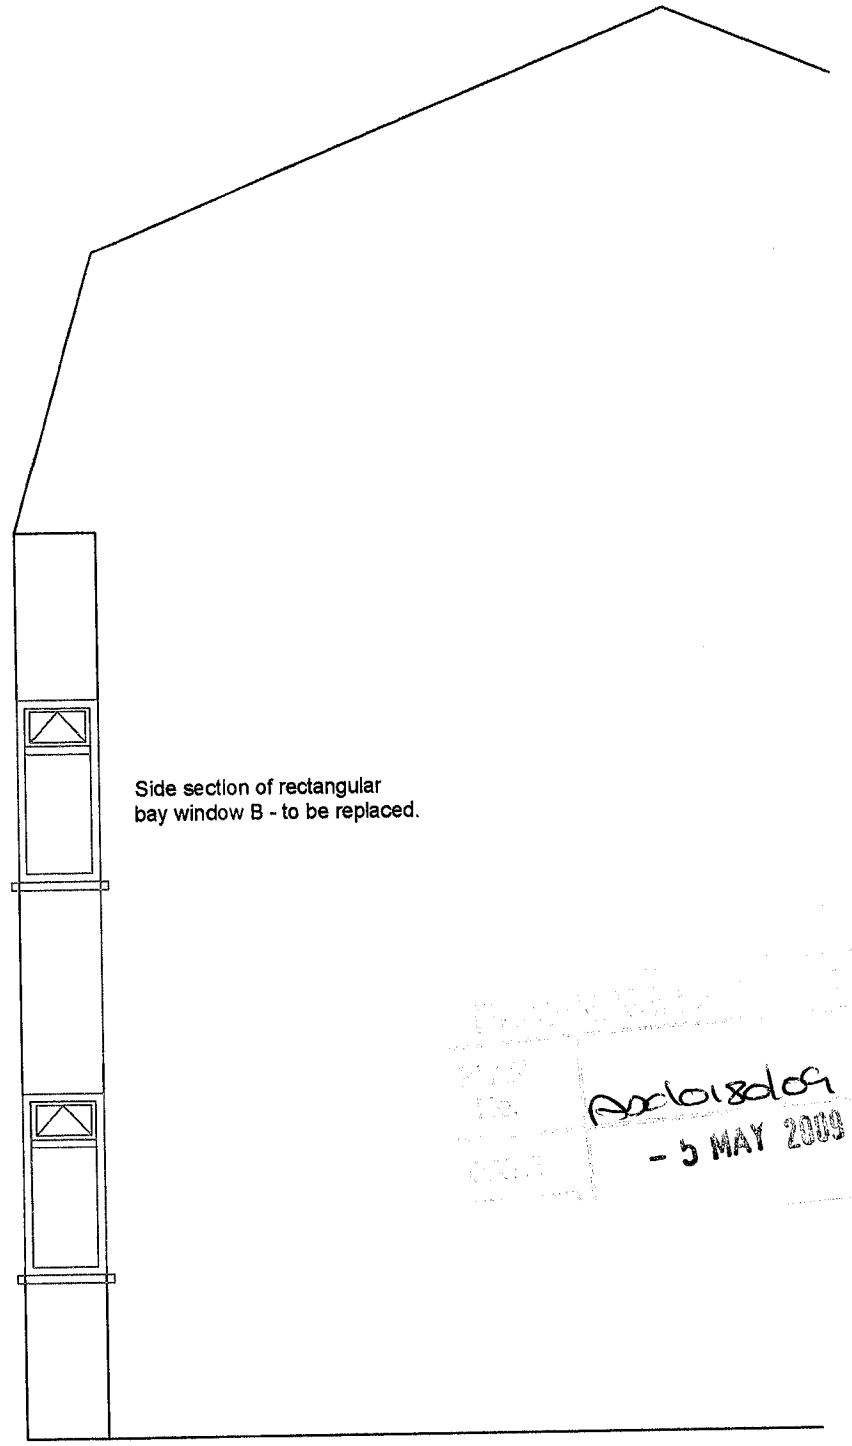

SIDE ELEVATION (part only)

Approved
- 5 MAY 2009

MEPM
Windy Down
Albournew Road
Hursdtpierpoint
BN6 9UA
07789 973911

Flat 5 Rycroft Court, Penhill Rd, Lancing

Replacement windows

Drawing No **RC 01**

Rev.