

FRONT ELEVATION

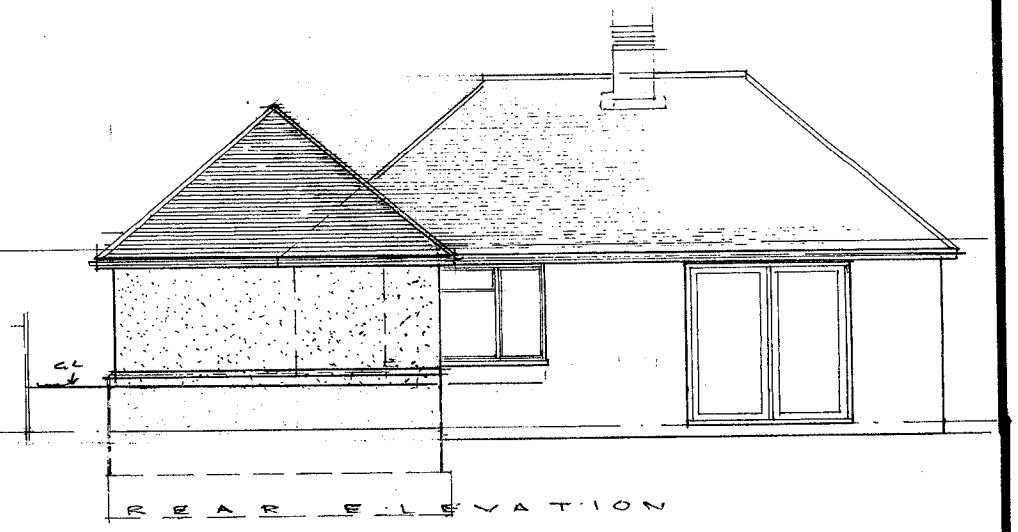

REAR ELEVATION

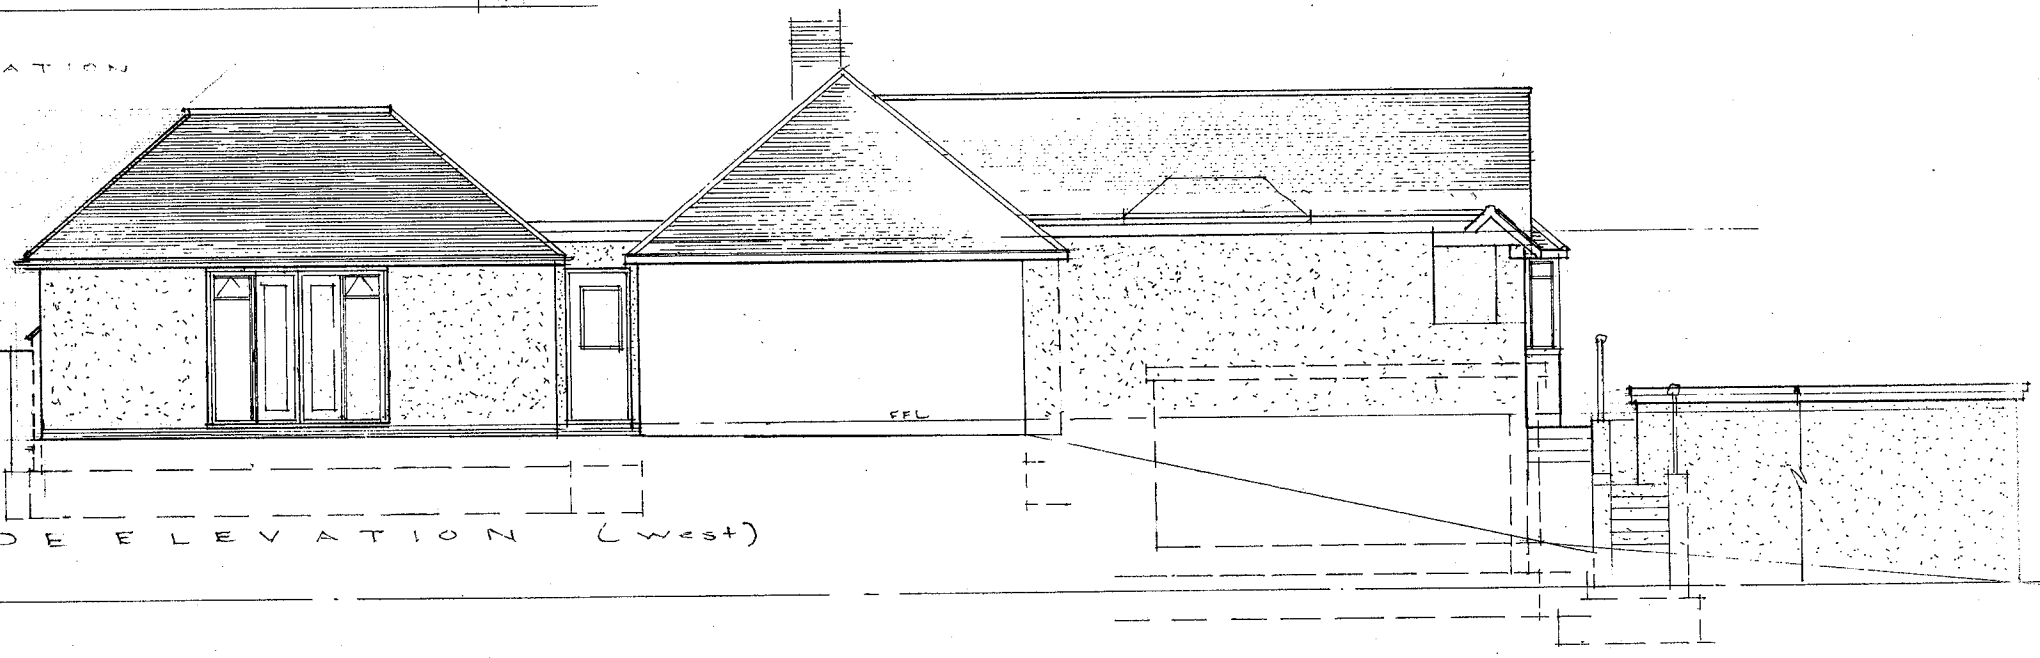

SIDE ELEVATION (west)

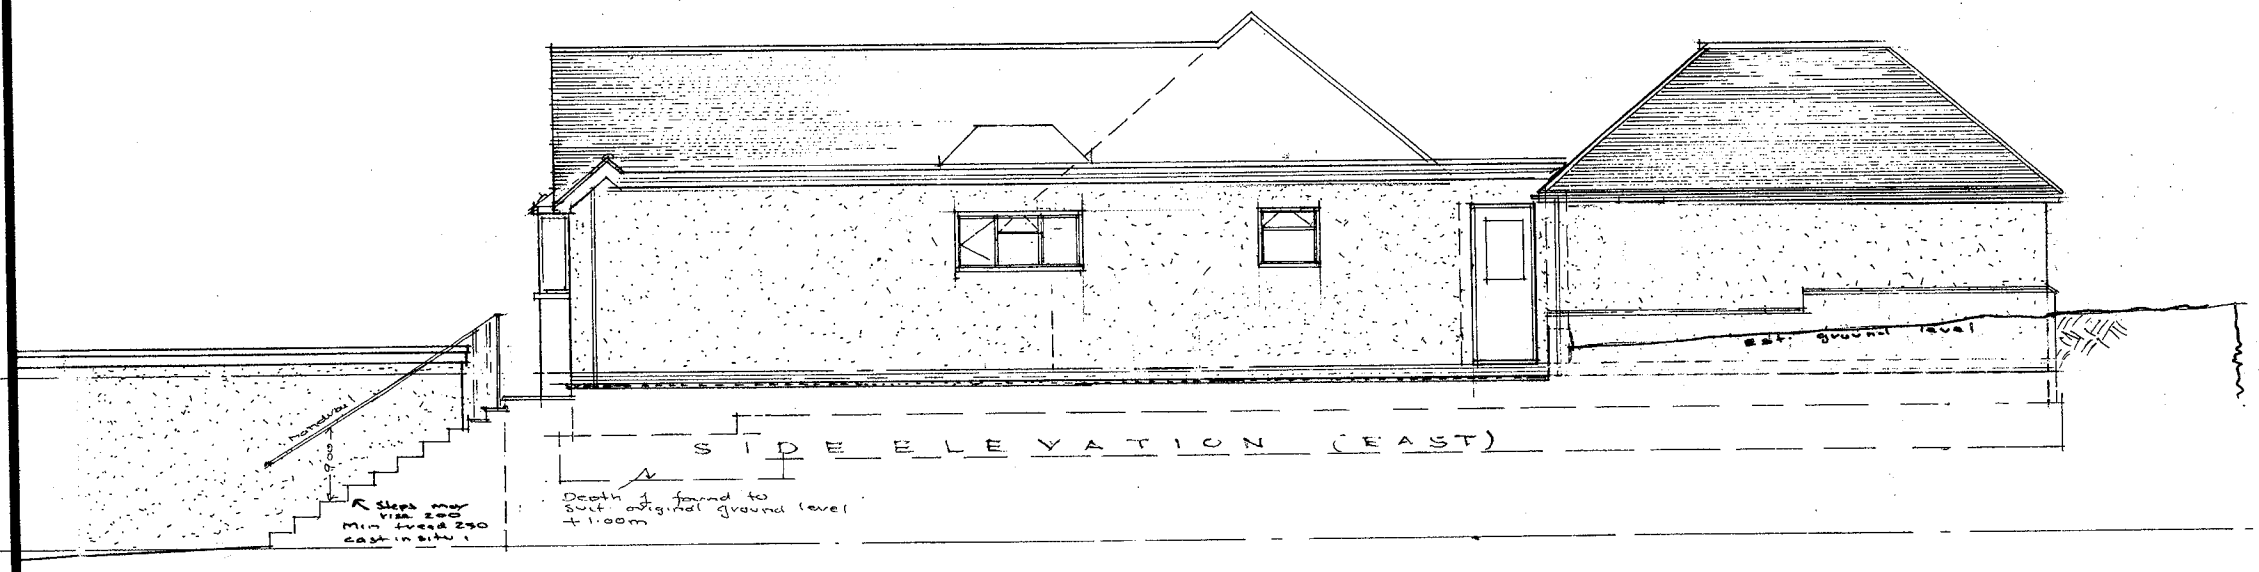

SIDE ELEVATION (EAST)

PROJECT;

12 Fairview Road,
Lancing
West Sussex
BN15 0PA

CLIENTS : Mrs. J. COLE,

Scales	DWG. NO.	P.J. Clay
1:100 @ A3 1:50	2730/1	August 2008

PHILIP J CLAY
ARCHITECTURAL
TELEPHONE AND FAX -01903 815589
E-Mail philipjclay@yahoo.co.uk