20 HIllside Avenue - Heat Pump

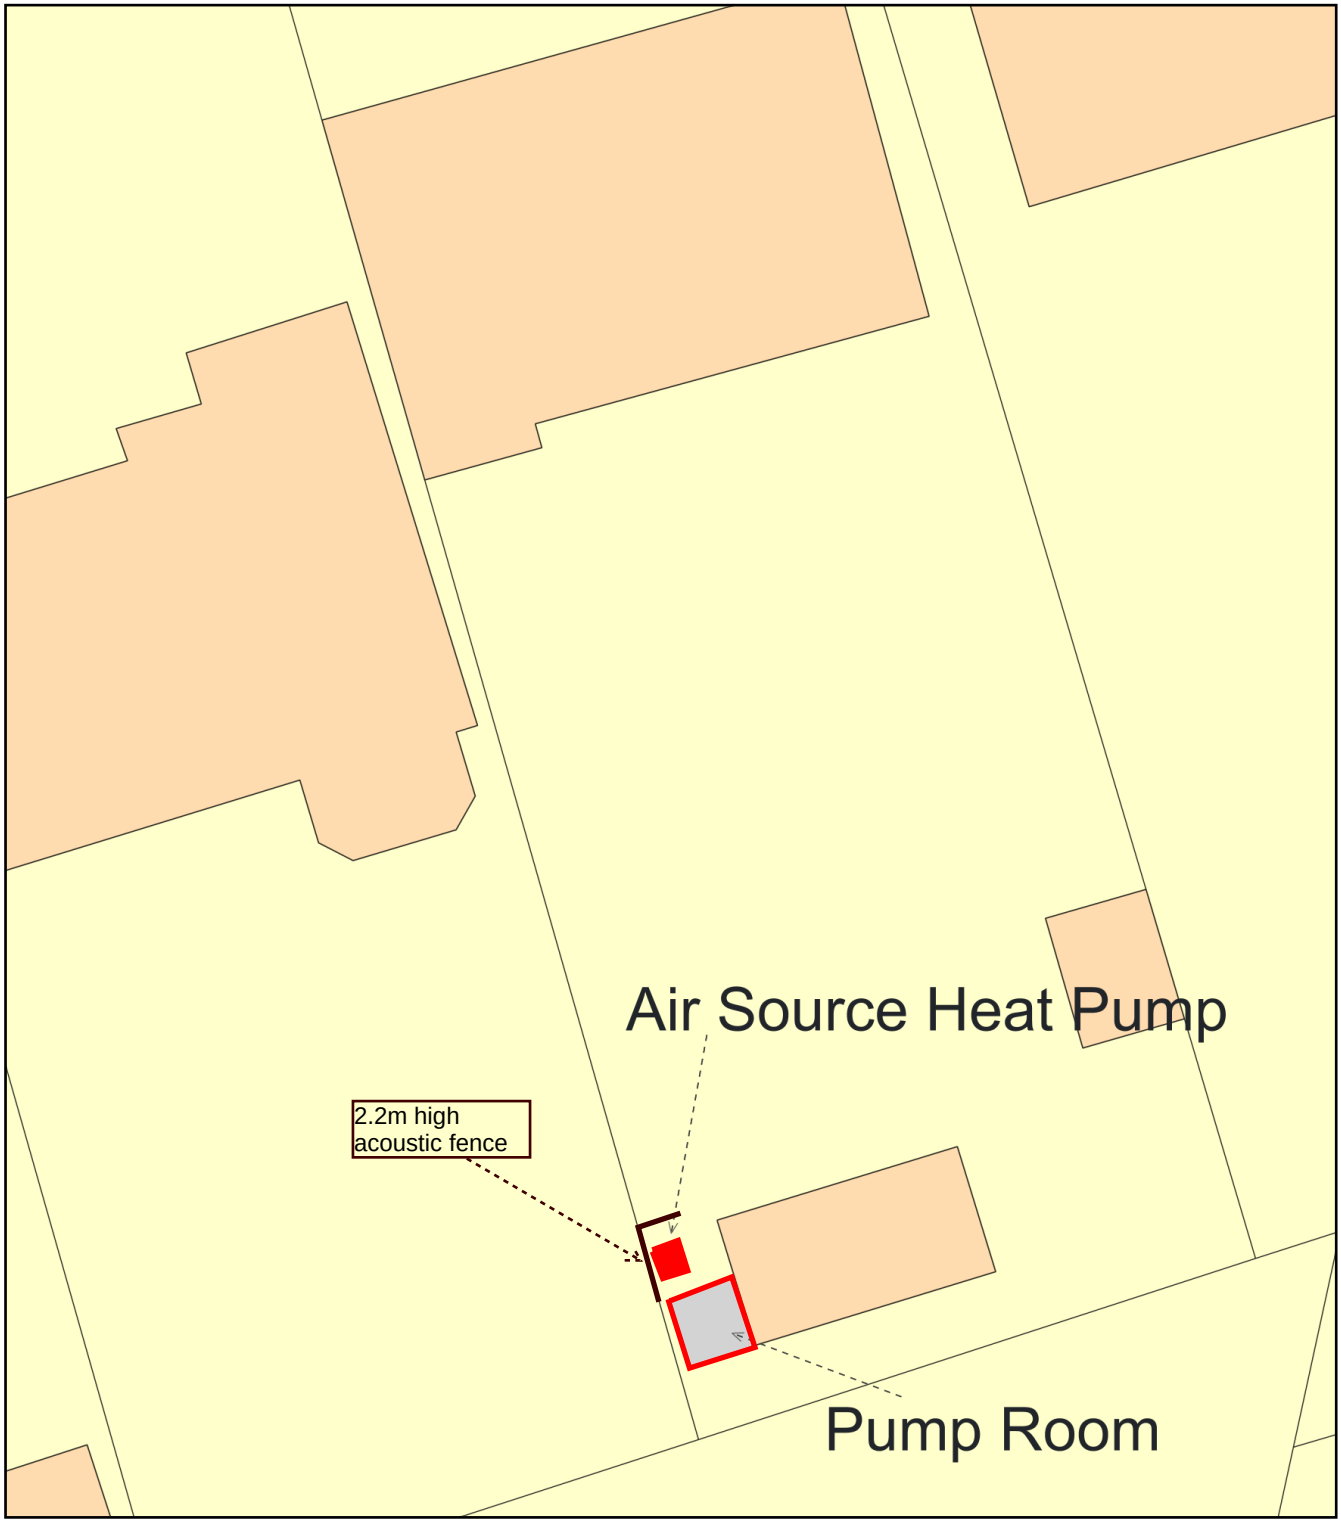

0 10
Metres

N

ReQuestaPlan

Plan Produced for: Grant Packham

Date Produced: 03 Jul 2023

Plan Reference Number: TQRQM23184123223648

Scale: 1:200 @ A4

© Crown copyright and database rights 2023 OS 100042766