
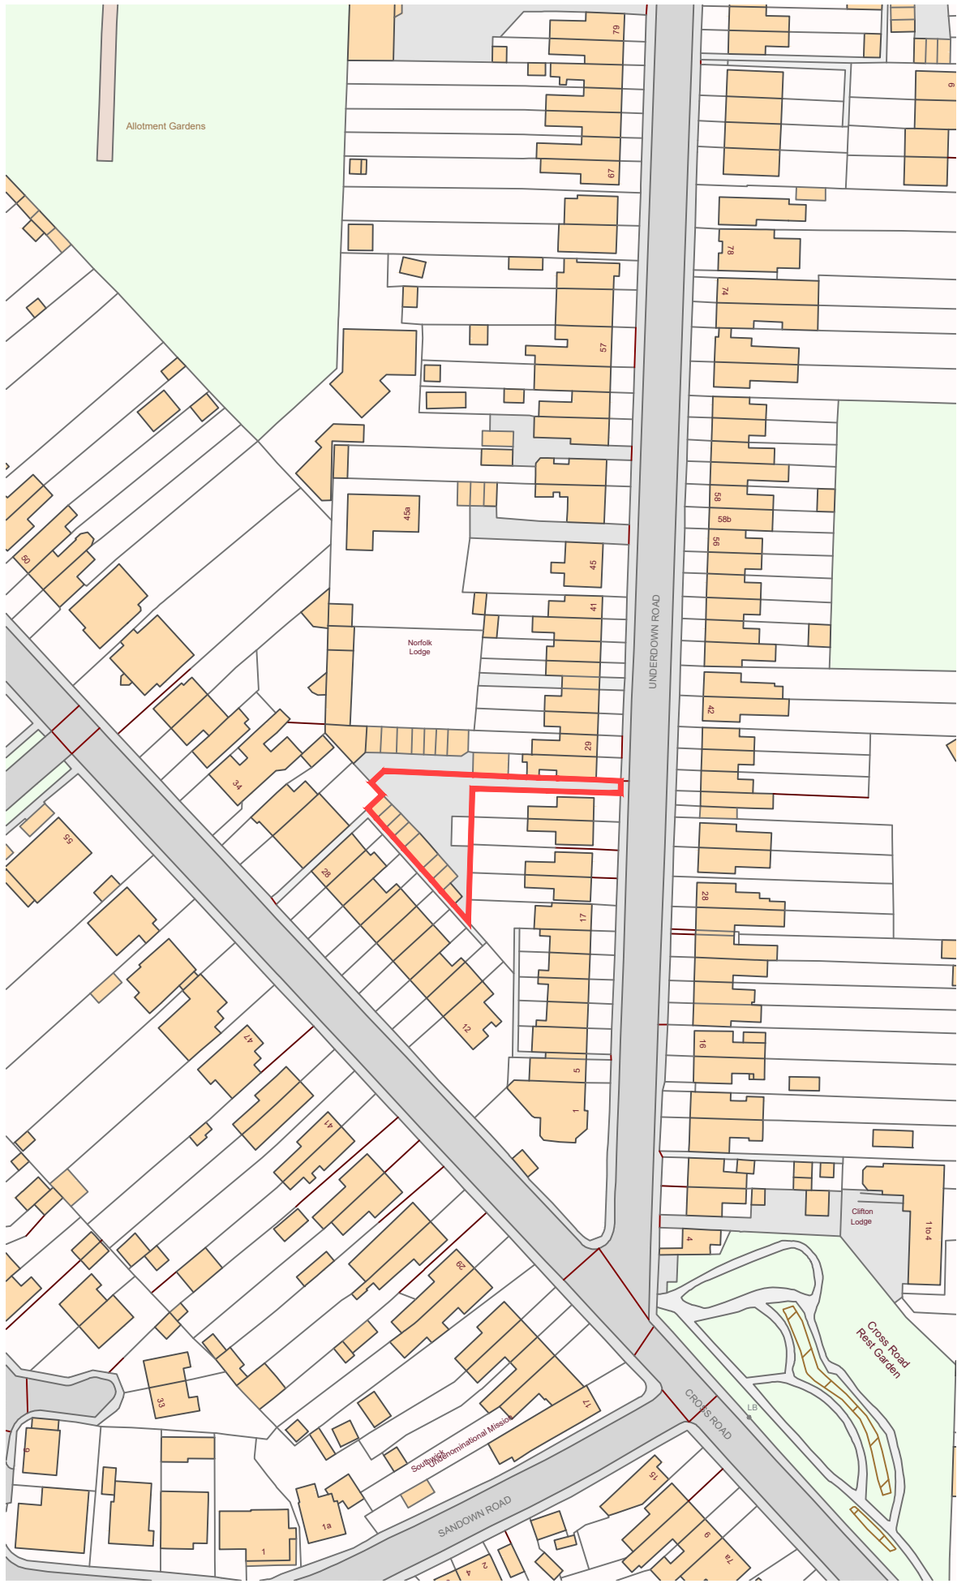



OS LOCATION PLAN
Scale 1:1250@ A3

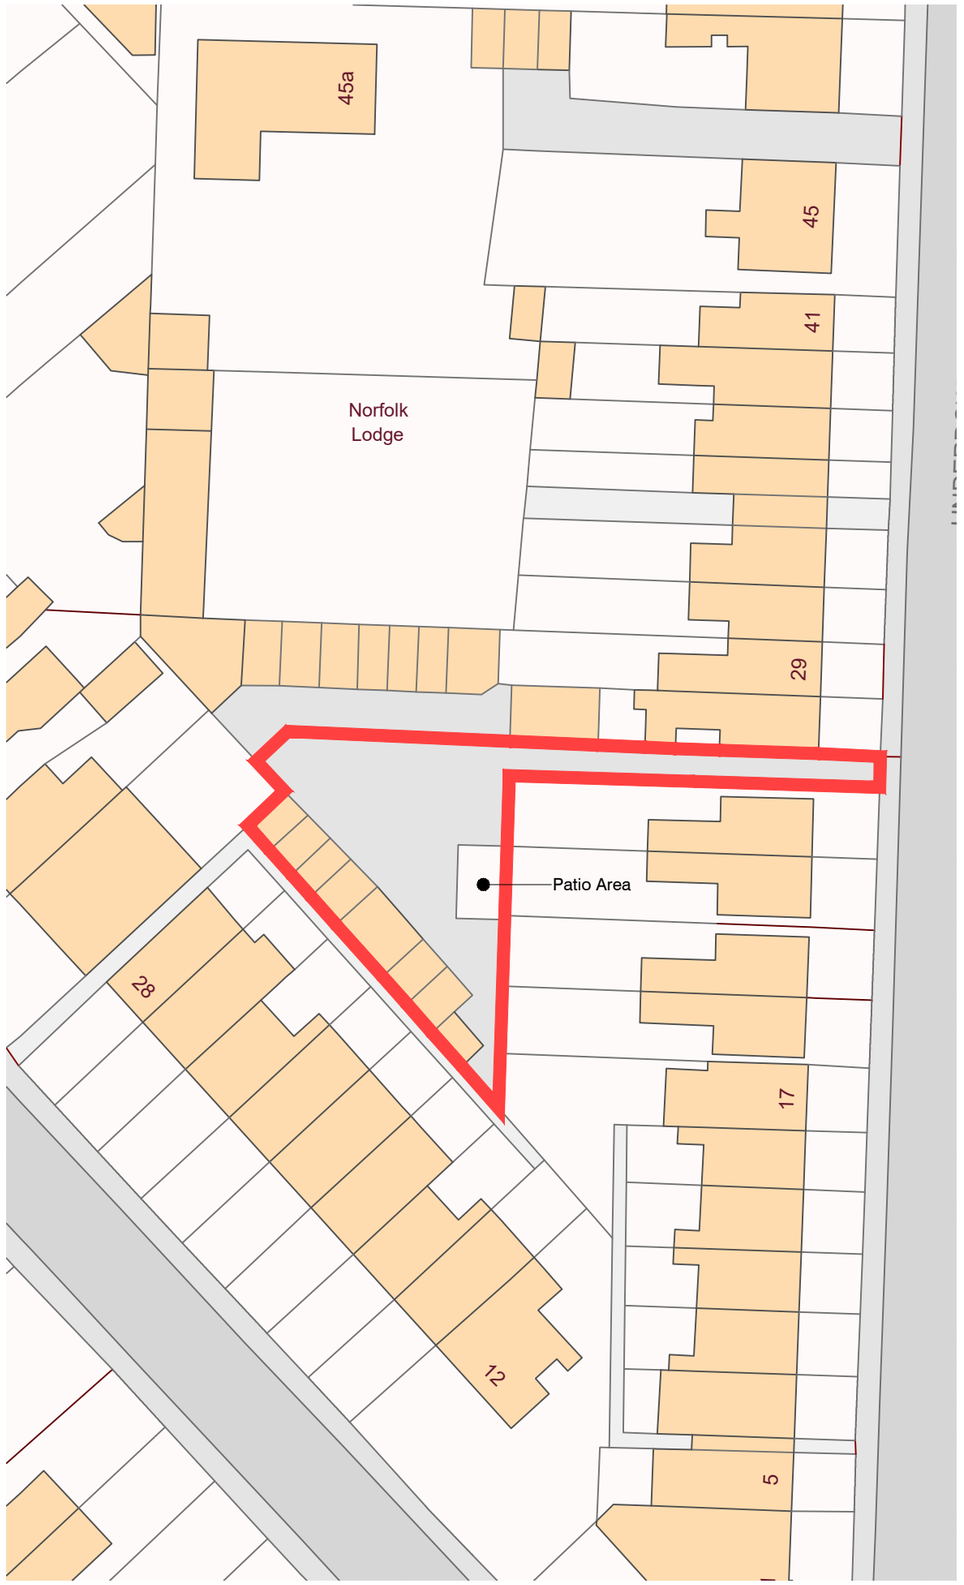


BLOCK PLAN
Scale 1:500@ A3

THE CONTRACTOR MUST VERIFY ALL DIMENSIONS ON SITE BEFORE MAKING SHOP DRAWINGS OR COMMENCING WORK OF ANY KIND. NO DIMENSIONS TO BE SCALED FROM THIS DRAWING

1. THE BOUNDARIES SHOWN ARE BASED ON INFORMATION BY OTHERS. ALL BOUNDARIES TO BE VERIFIED ON SITE PRIOR TO COMMENCING CONSTRUCTION.

2. TOPOGRAPHICAL LEVELS TO BE CONFIRMED.

3. DESIGN & QUOTED AREAS ARE SUBJECT TO DESIGN DEVELOPMENT & STATUTORY CONSENTS.

4. ALL SURVEY INFORMATION SHOWN IS SUBJECT TO FURTHER SITE INVESTIGATION DURING DEMOLITION.

N

0m 5 10 15 30m
1:500

0m 12 25 37.5 75m
1:1250

| REV | DATE | REVISIONS | CHK |
|---|---|---|---|
| | | | |
| | | | |
| A | 18/09/23 | Planning Officer comments | MC |

mohsin cooper
ARCHITECTS
MOHSIN COOPER LIMITED, 7 HOVE MANOR PARADE, HOVE STREET, HOVE, EAST SUSSEX, BN3 2DF
www.mohsincooper.com
© COPYRIGHT EXISTS ON THE DESIGN AND INFORMATION SHOWN ON THIS DRAWING

**PROJECT :**
LTRO 25-27 UNDERDOWN ROAD, SOUTHWICK

**CLIENT :**
MR FREDERICK MEAKING

**DRAWING TITLE :**
OS LOCATION AND BLOCK PLANS

| | | | |
|---|---|---|---|
| **SCALE :** 1:500 / 1:1250@A3 | **DRAWN :** SC | **DATE :** SEPT 2023 | |
| | **CHECKED :** MC | **DATE :** SEPT 2023 | |

**NUMBER:** 0518-P-001

**REVISION:** A

**STATUS:** S2

PLANNING APPLICATION