




EAST ELEVATION
Scale 1:100@ A3

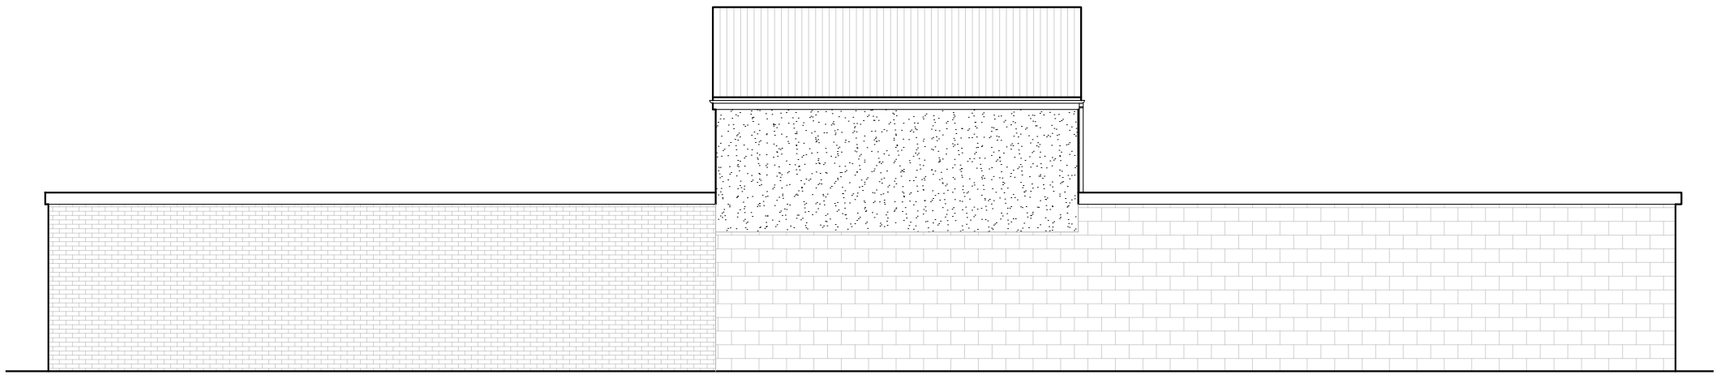


WEST ELEVATION
Scale 1:100@ A3

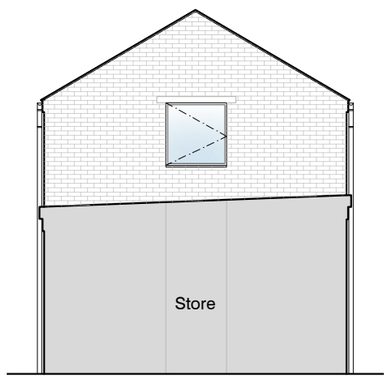

NORTH ELEVATION
Scale 1:50@ A3

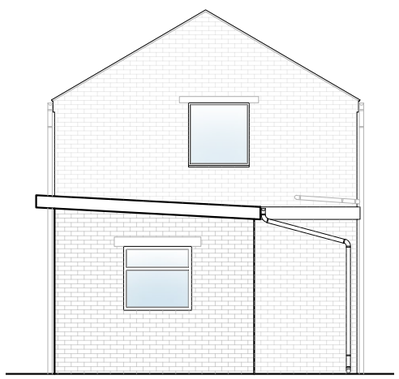

SOUTH ELEVATION
Scale 1:50@ A3

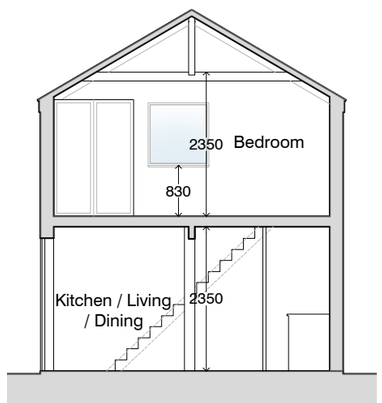

SECTION A-A
Scale 1:50@ A3

THE CONTRACTOR MUST VERIFY ALL DIMENSIONS ON SITE BEFORE MAKING SHOP DRAWINGS OR COMMENCING WORK OF ANY KIND. NO DIMENSIONS TO BE SCALED FROM THIS DRAWING

1. THE BOUNDARIES SHOWN ARE BASED ON INFORMATION BY OTHERS. ALL BOUNDARIES TO BE VERIFIED ON SITE PRIOR TO COMMENCING CONSTRUCTION.

2. TOPOGRAPHICAL LEVELS TO BE CONFIRMED.

3. DESIGN & QUOTED AREAS ARE SUBJECT TO DESIGN DEVELOPMENT & STATUTORY CONSENTS.

4. ALL SURVEY INFORMATION SHOWN IS SUBJECT TO FURTHER SITE INVESTIGATION DURING DEMOLITION.

0m 1 2 3 6m

1:100

REV	DATE	REVISIONS	CHK
A	18/09/23	Planning Officer comments	MC

mohsin cooper

ARCHITECTS

MOHSIN COOPER LIMITED, 7 HOVE MANOR PARADE,
HOVE STREET, HOVE, EAST SUSSEX, BN3 2DF
www.mohsincooper.com
© COPYRIGHT EXISTS ON THE DESIGN AND INFORMATION SHOWN ON THIS DRAWING

PROJECT :
LTRO 25-27 UNDERDOWN ROAD, SOUTHWICK

CLIENT :
MR FREDERICK MEAKING

DRAWING TITLE :
ELEVATIONS & SECTION A-A

SCALE : 1:100@A3	**DRAWN :** SC	**DATE :** SEPT 2023	
	CHECKED : MC	**DATE :** SEPT 2023	

NUMBER: 0518-P-003

REVISION: A

STATUS: S2

PLANNING APPLICATION