

Scale Bar 1:100

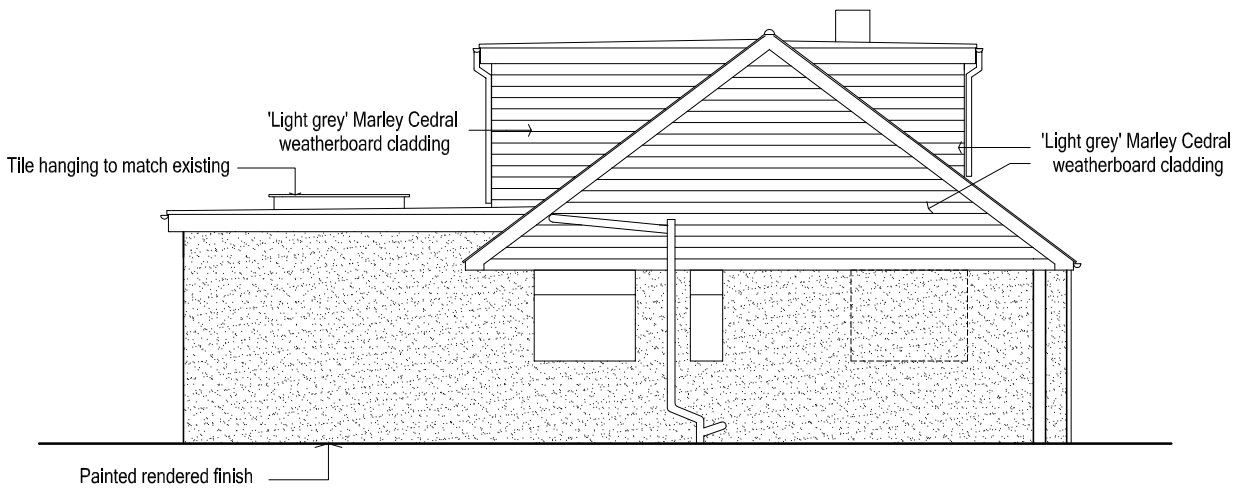

PROPOSED SOUTH ELEVATION 1:100

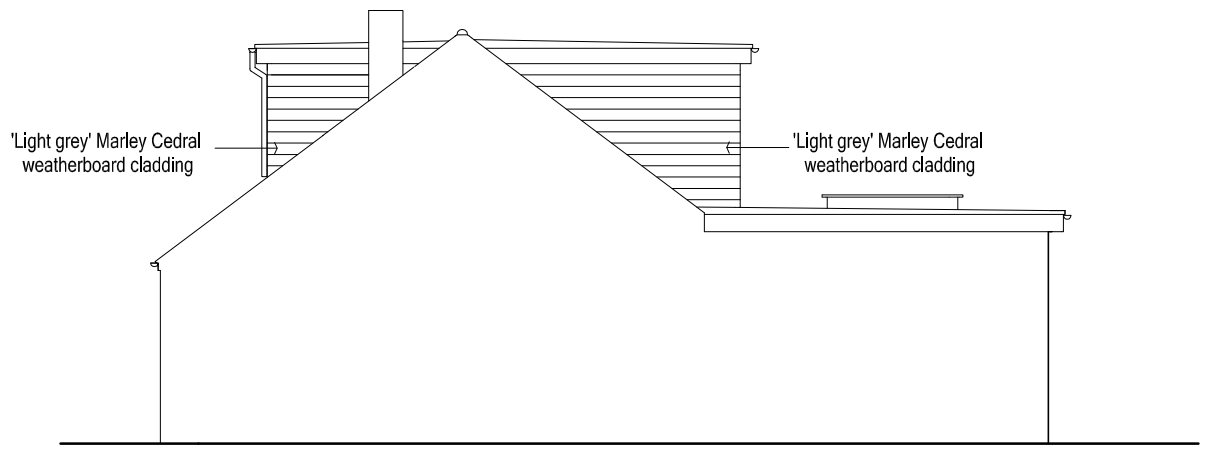

PROPOSED NORTH ELEVATION 1:100

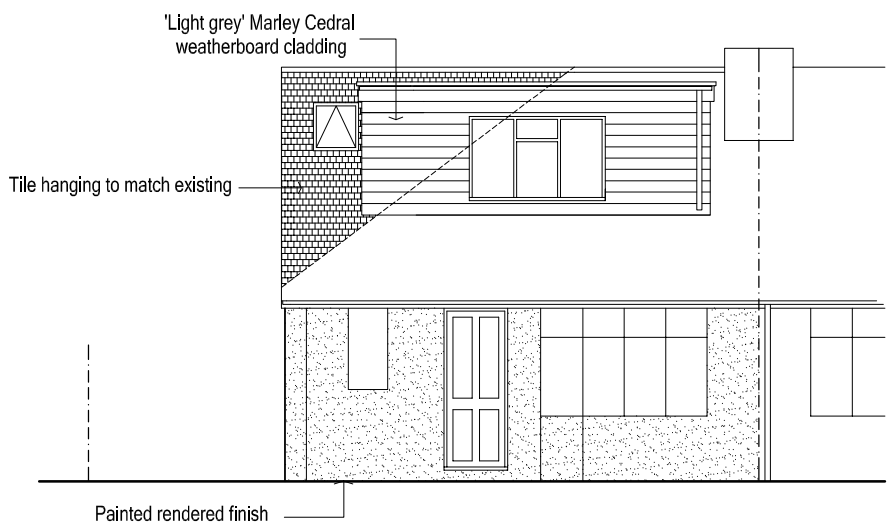

PROPOSED EAST ELEVATION 1:100

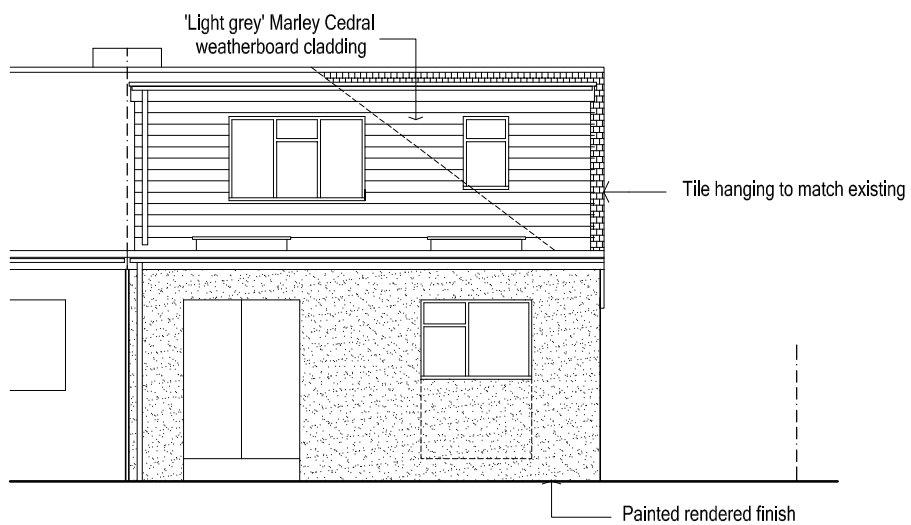

PROPOSED WEST ELEVATION 1:100

ARW Design	DRAWING TITLE: PROPOSED ELEVATIONS PROJECT: LOFT CONVERSION WITH HIP TO GABLE END & DORMERS FRONT & REAR, GARDEN ROOM & BLOCK PAVING TO FRONT & SIDE	LOCATION: 5, PRINCE AVENUE, LANCING CLIENT: W. BIRCH	SCALE: AS NOTED @ paper size A3 DATE: FEB 2022 DRAWN: ARW	DRAWING NO: 6043/2 REVISION:

ARW Design 89, SOUTH STREET, TARRING, WORTHING, WEST SUSSEX, BN14 7ND. T: +44(0)1903234197 M: +44(0)7771851222 E: Arweeden1@aol.com
THIS DRAWING REMAINS THE COPYRIGHT OF ARW Design & SHALL NOT BE COPIED IN ANY FORMAT WITHOUT SPECIFIC APPROVAL IN WRITING