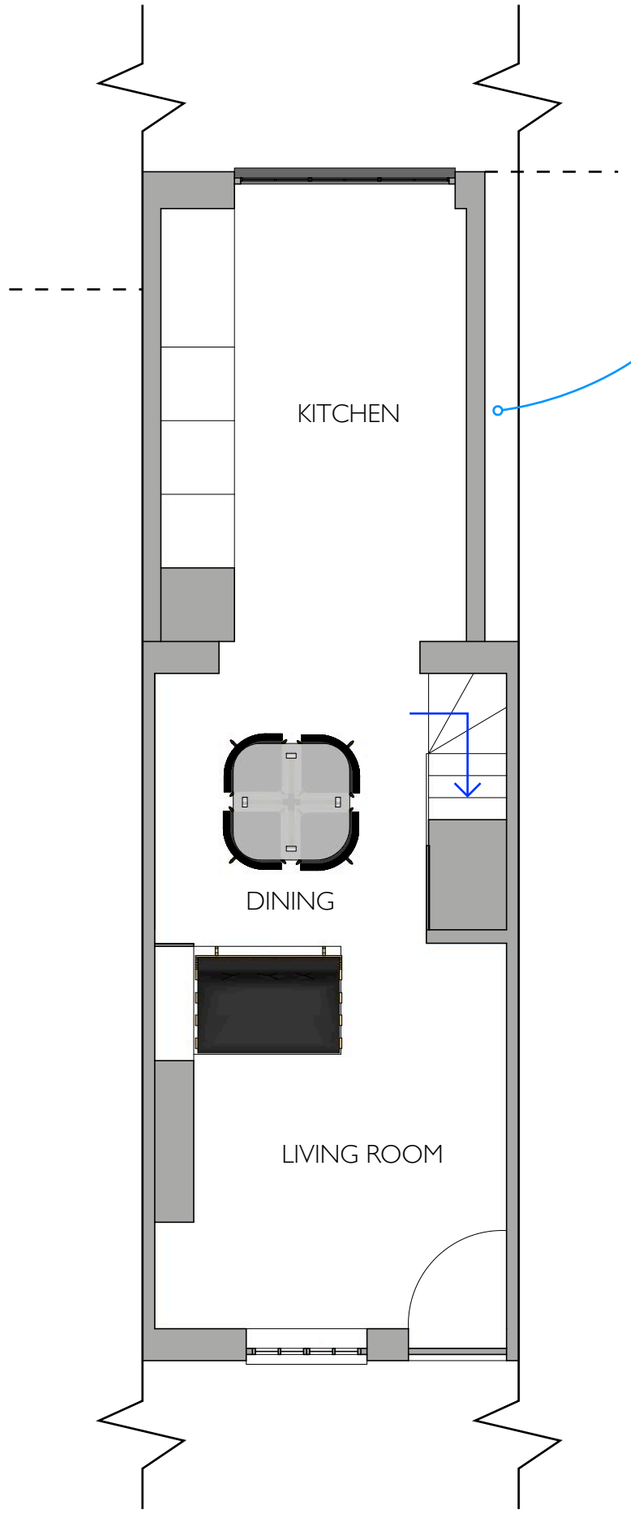

EXTENSION TO BE FULL PLOT WIDTH, AND TO JOIN NEIGHBOURING EXTENSIONS ON BOTH SIDES (SUBJECT TO PARTY WALL AGREEMENT). WALL THICKNESS TO BE DETERMINED BY WHETHER PARTY WALL AGREEMENT IS APPROVED BY NEIGHBOURS.

N

1M 2M 3M 4M 5M

Scale 1:50 @ A3

PROPOSED GF PLAN

10 HAM ROAD, SHOREHAM-BY-SEA, BN43 6PA

ARCHITECTURE BY JAKE MCLEWEE BSC (HONS): ARCHITECTURAL TECHNOLOGY

REFERENCE / DATE

A 241-3

02/03/2022

ARCHITECTUREBYJAKE.CO.UK