
1 Side Elevation 2
1 : 50

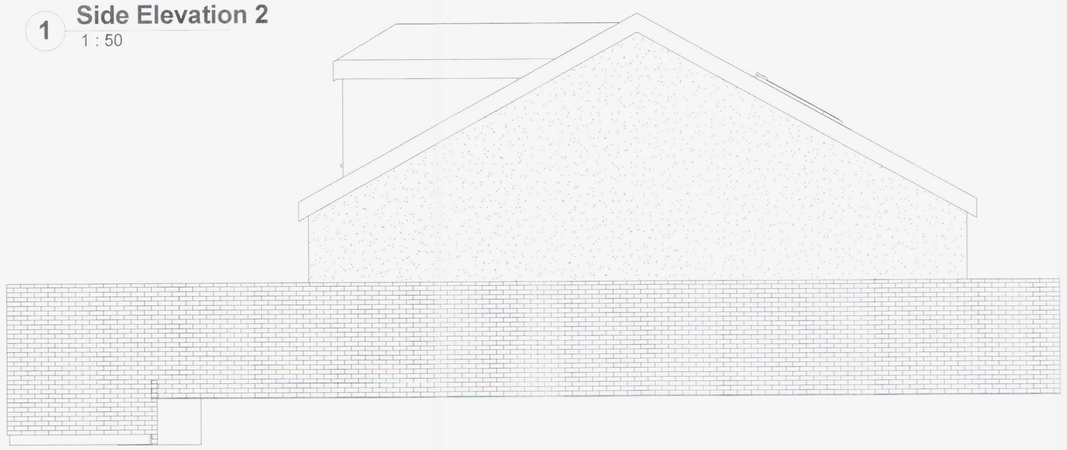


3 Rear Elevation
1 : 50




AMENDED


ADUR & WORTHING
PLANNING SERVICES
PLAN | AWDM/ 1602/15
DATE ~~VALID~~ Rec'd : 25 Jan 2016

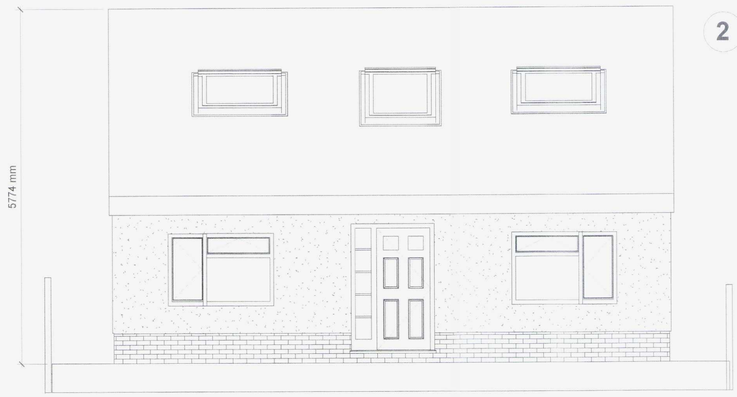

2 Front Elevation
1 : 50

4 Side Elevation
1 : 50

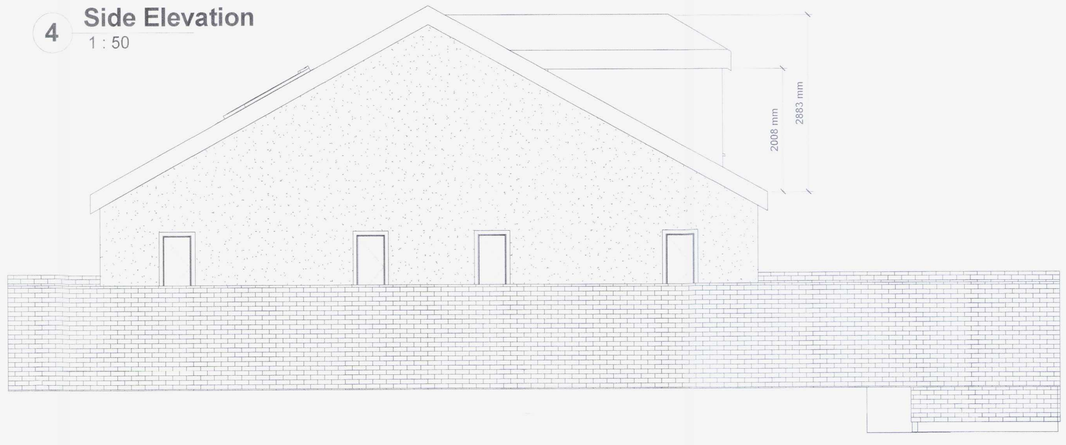

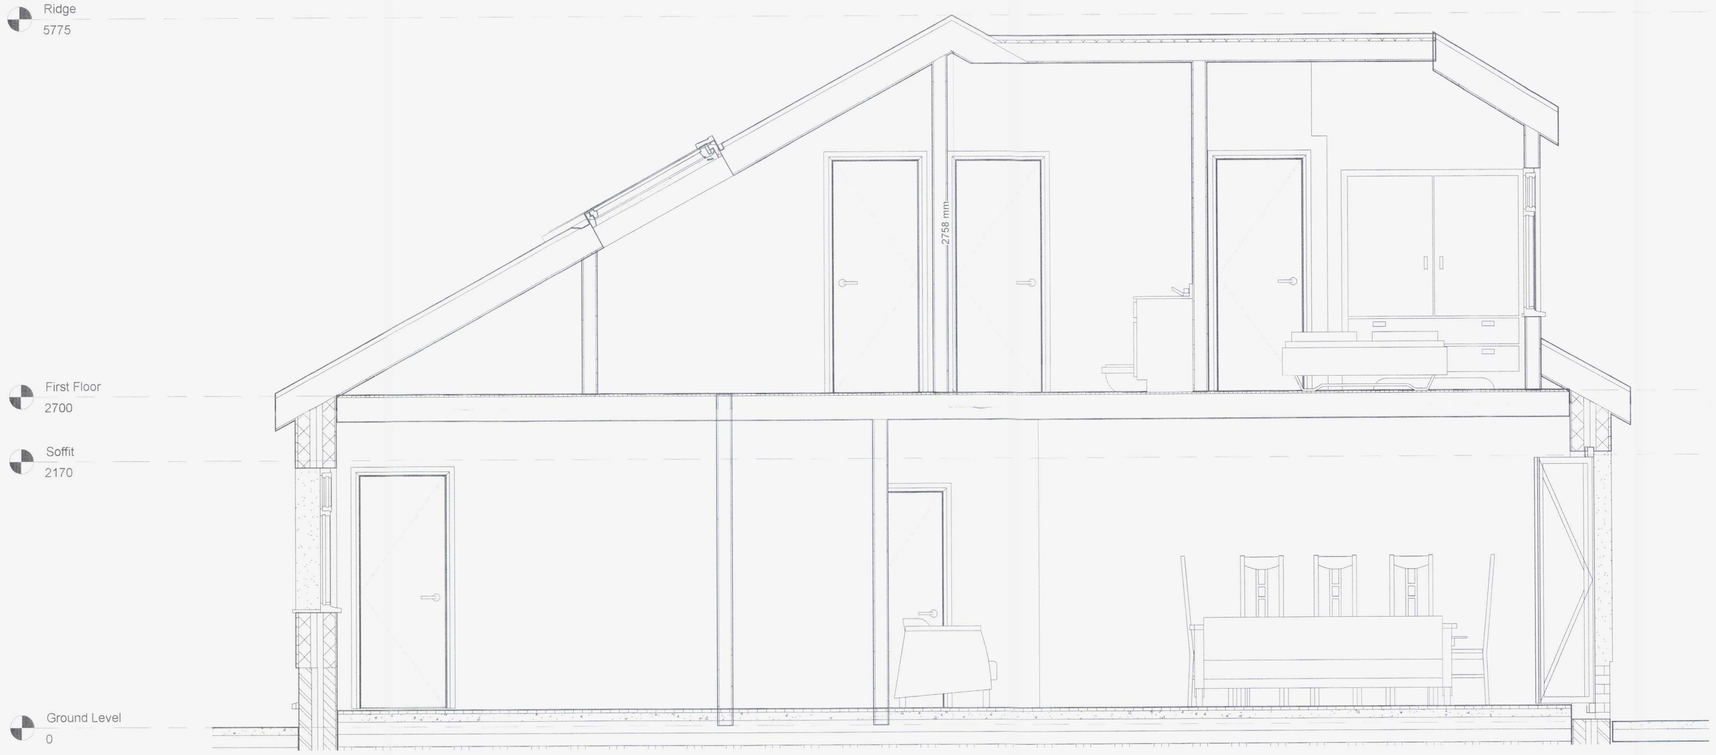

5 Section 2
1 : 25

0m 2m 4m 6m 8m 10m

VISUAL SCALE 1:100 @ A1

DO NOT SCALE FROM THIS DRAWING

All dimension to be verified on site, any discrepancies to be reported to the appropriate Architectural Technologist prior to setting out or ordering of any materials.

This drawing has been produced for the specific client and project identified below and is not intended for use by any other person or for any other purpose.

This drawing is protected under The Copyright, Designs and Patents Act 1988.

Revisions

Client
Mr & Mrs M Eaton

Project Address
53 Downside
Shoreham By Sea
West Sussex
BN43 6HF

Project
Single Storey Side Extension and Loft Extension

Drawing Title
Proposed Elevations

Drawing number
AP/03/Downside53

Rev
E

Scale:
As indicated

AC Plans
23 Sullington Way
Shoreham By Sea,
West Sussex. BN43 6PJ
Tel: 07851137060
Web: Www.acplans.co.uk
E-mail: apage@acplans.co.uk