

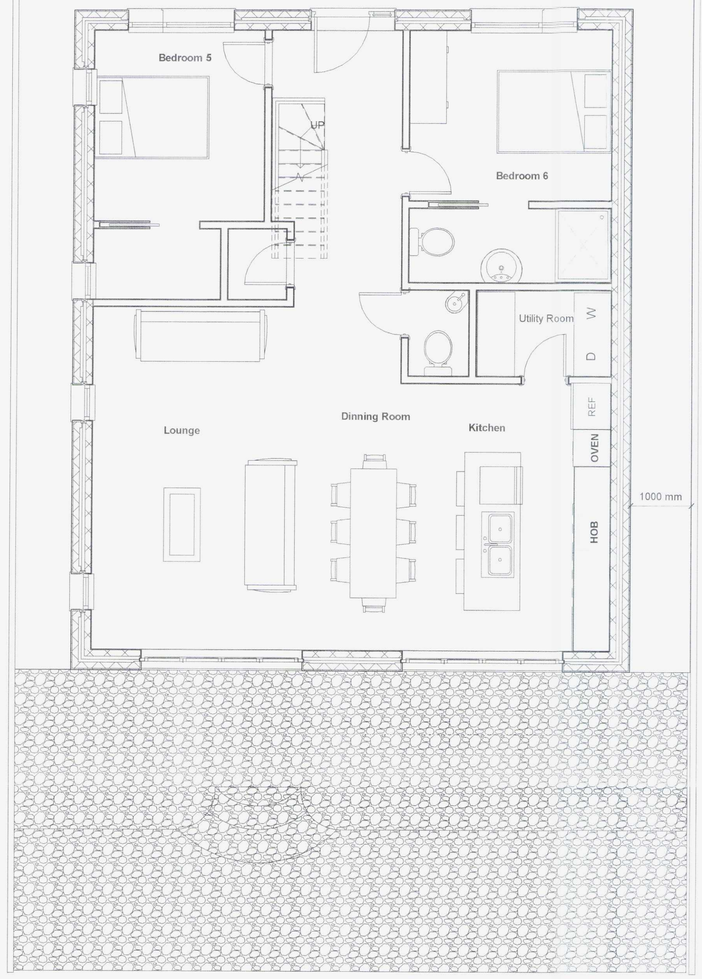


1 Ground Level
1 : 50

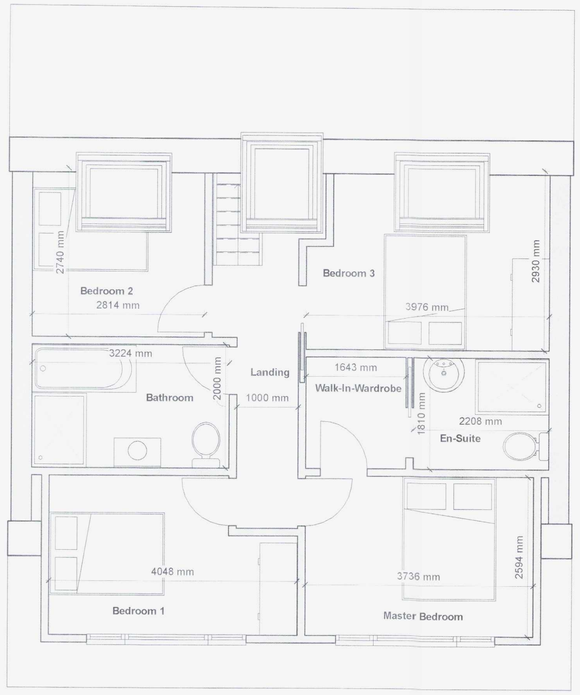

2 First Floor
1 : 50

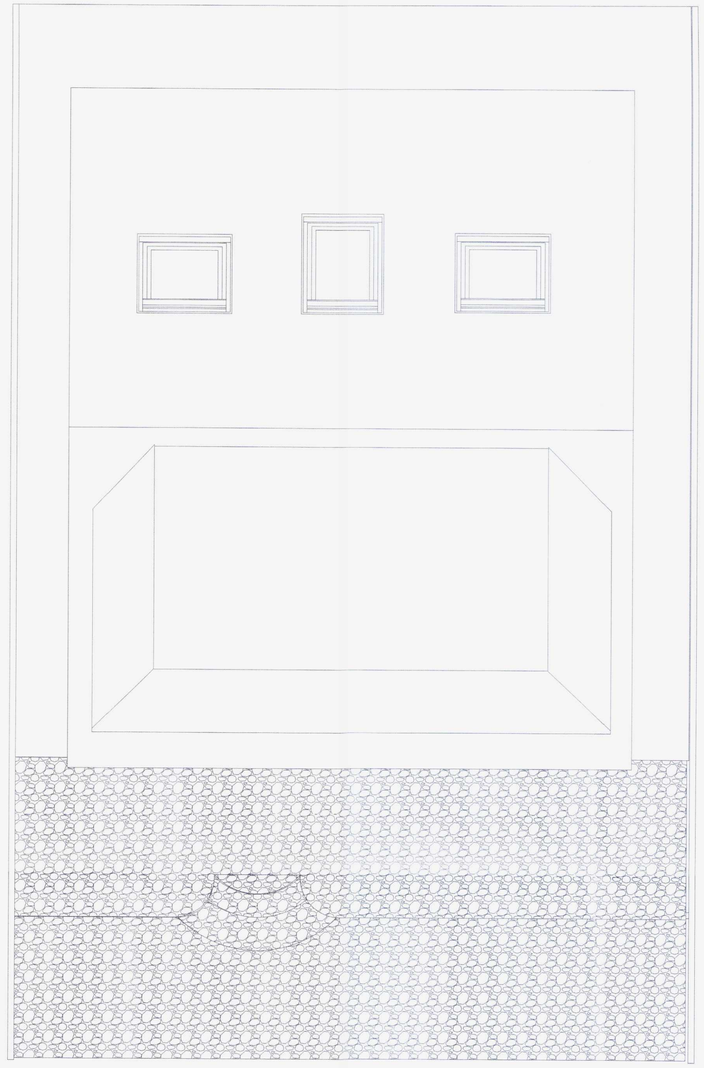

3 Site
1 : 50





0m 2m 4m 6m 8m 10m

VISUAL SCALE 1:100 @ A1

AMENDED

ADUR & WORTHING PLANNING SERVICES	
PLAN	AWDM/ 1602/15
DATE VALID	Rec 25 Jun 2015

DO NOT SCALE FROM THIS DRAWING

All dimension to be verified on site, any discrepancies to be reported to the appropriate Architectural Technologist prior to setting out or ordering of any materials.

This drawing has been produced for the specific client and project identified below and is not intended for use by any other person or for any other purpose.

This drawing is protected under The Copyright, Designs and Patents Act 1988.

Revisions

Client

Mr & Mrs M Eaton

Project Address

53 Downside
Shoreham By Sea
West Sussex
BN43 6HF

Project

Single Storey Side Extension and Loft Extension

Drawing Title

Proposed Floor Plans, Elevations and 3D Drawings

Drawing number: AP/02/Downside53

Rev: E

Scale: 1 : 50

AC Plans

23 Sullington Way
Shoreham By Sea,
West Sussex. BN43 6PJ

Tel: 07851137060

Web: Www.acplans.co.uk

E-mail: apage@acplans.co.uk