Note: All dimensions to be checked on site.

Client:	
Scale: 1:200, 1:1250 @ A3 paper size	
Date:	Drawn: BLW
9.11.2015	
Dwg. No. 02	Rev:

Project:
BLOCK & location PLAN

Title:

Proposed works at:
68 Adur Ave
Shoreham
West Sussex
BN43 5WE

BLW Architectural & Planning Services
12 West Street
Shoreham By Sea
West Sussex
BN43 5WE
01273 441009
07825888101
e-mail: penw@plwarchitectural.co.uk
website: plwarchitectural.co.uk

Copyright of:

BLOCK PLAN 1:200

1:200 Scale Bar

10m 20m 30m 40m




LOCATION PLAN 1:1250

1:1250 Scale Bar

10m 20m 30m 40m 20m

proposed rear dormer and side dorm

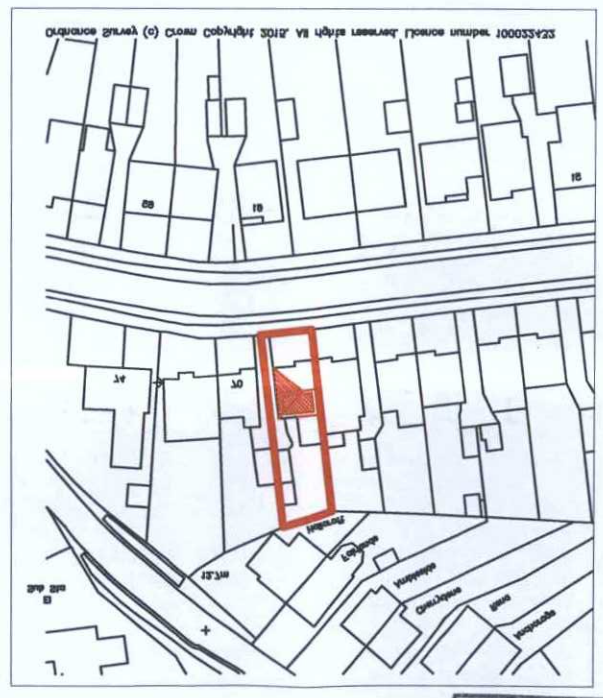

PLANNING SERVICES ADUR & WORTHING	
PLAN	WWDW 1 of 2 | 12
VALID DATE	25 JAN 2016