ADUR & WORTHING
PLANNING SERVICES
PLAN AWDM/0078/16
DATE VALID 20 JAN 2016



East Elevation



South Elevation

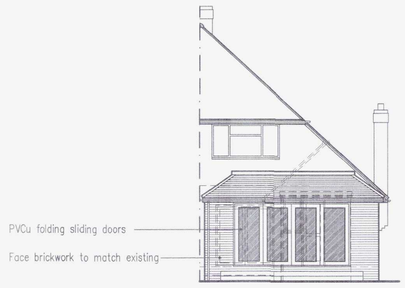

West Elevation

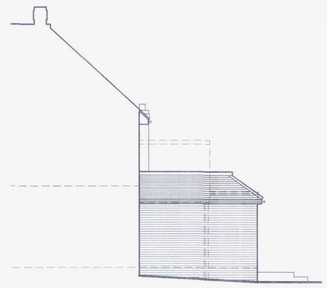

NorthElevation

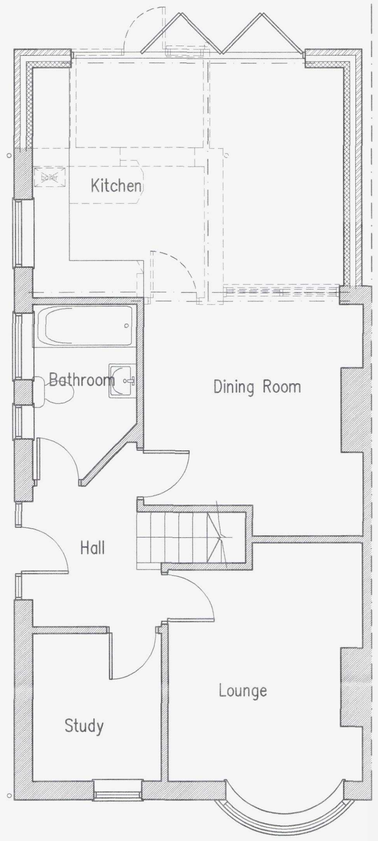

Ground Floor Plan

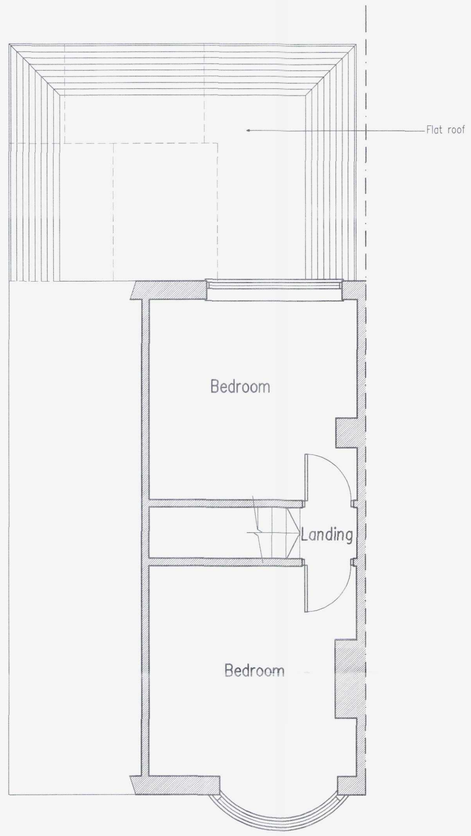

First Floor Plan

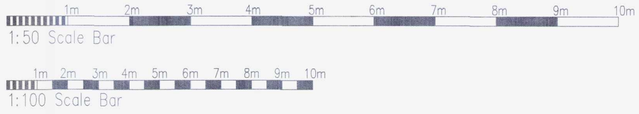

Proposed Single Storey Rear Extension At: 35 Upper Kingston Lane, Shoreham-By-Sea, West Sussex

A	14.01.16	Roof redesigned

rja Planning & Building Consultants Ltd.
1st Floor
10 High Street
Shoreham-By-Sea
West Sussex BN43 5DA
t: 01273 467297 mob: 07971 375739
e: rex@rjapbc.co.uk web: www.rjapbc.co.uk

Chartered Institute of Architectural Technologists

PROJECT: 35 Upper Kingston Lane, Shoreham-By-Sea, West Sussex
DRAWING TITLE: Proposed Floor Plans & Elevations
CLIENT: Mr Render & Ms Marshall
DWG NO: 15571-02
REVISION: A
SCALE: 1:50, 1:100 @ A1
DATE: 05.11.15
DRAWN: rex