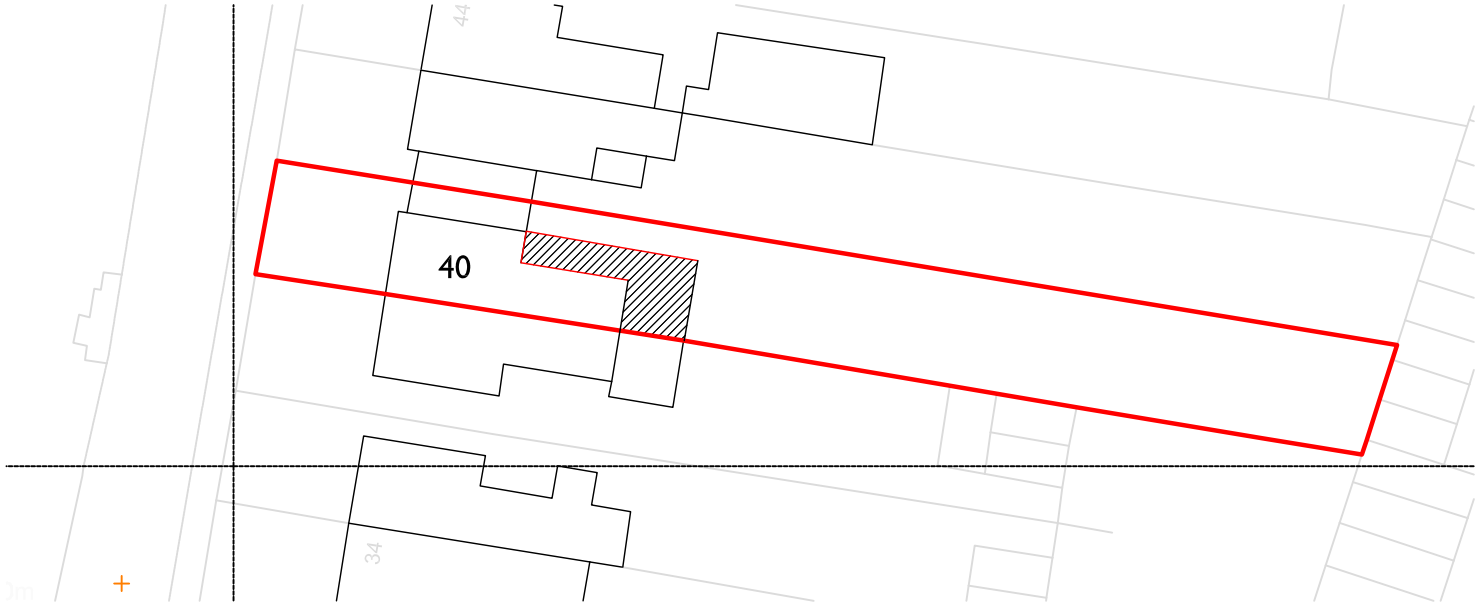

Site Block Plan 1:500

Scale in Metres

0 5 10 15 20 30 40 50



Site Location Plan 1:1250

Scale in Metres

0 10 20 30 40 50 100

notes

N

revision	date	description	dwn	chkd
A	26.01.16	Site and Block Plans Amended	dh	js

LCE architects UK
design management consultancy

164-165 Western Road Brighton BN1 2BB
T 01273 206710 F 01273 206891 E Info@LCEarch.com W LCEarch.com
LCE architects a subsidiary of LCE holdings Ltd ISO 9001:2008 certified

project
40 The Green
Southwick

scale
As Indicated
@A4 paper size

date
27.11.2015

client
Mr and Mrs McCurdy

drawn
ge

checked
js

drawing
Site Location Plan and
Proposed Block Plan

drawing number
15896/PA/100

revision
A

DO NOT SCALE FROM THIS DRAWING. THIS DRAWING IS COPYRIGHT ©