ADUR DISTRICT COUNCIL

Adur District Council

Town and Country Planning Act 1990

Office use
App ADC1026007
Date Rc 30 APR 2007
Fee 135

Householder's planning application form

Use this form to apply for planning permission to extend or alter your house or flat, to build a garage or other structure on your property or to create access for a vehicle onto a classified road (please read note 9).

Please read the notes before you fill in this form.

1 Please give the address of the property to be altered or extended.

2 29, COKEHAM ROAD
LANCING BN15 0AE

2 Type of property (please tick)

Detached House	☐	Terraced House	☐	Other (please give details)	☐
Semi-detached ~~House~~ Bungalow	☑	Flat	☐		

3 Please describe the development you are applying for.

REPLACEMENT CONSERVATORY

4 Applicant (in block capitals)

Full name :	
Address (including postcode):	
Mr + Mrs A.C. GREENSLADE	
(As 1 above	
Phone Number:	
Home:	[redacted]
Work:	
Extension:	
Fax Number:	

Agent (if any)

Full name :	R.V. ROBERTS
Address (including postcode):	
MILL LODGE	
25, DOWNVIEW ROAD	
WORTHING BN11 4QP	
Phone Number:	
Home:	01903 506050
Work:	
Extension:	
Fax Number:	

5 Please enclose four copies of this form and four sets of plans.
Please number

	Plan number	Scale
Location plan	4475	1/1250
Block plan		1/500
Floor plan		1/50
Elevations		1/100
Other		

6 Will the development involve cutting down any trees? Yes ☐ No ☑
If "Yes", please show these clearly on the block plan.

7 Will the development (including any new or altered access affect a public footpath or any other public right of way? Yes ☐ No ☑

8 Does this application require a fee? (See note 3) Yes ☑ No ☐

If "No", please tick the option that applies (See note 3) A ☐ B ☐ C ☐

If "Yes", please state the fee enclosed (See note 4) £135

Signature: [redacted] Date: 25/04/07

Please print your name: R. V. ROBERTS

Certificate under Article 7 of the Town and Country Planning (General Development Procedure) Order 1995

If anyone else owns the land or part of it, you must fill in Certificate B, which you can get from the Planning Section. You must also tell the owner of the land about this application by serving a notice on them. If you own all of the land, you must fill in Certificate A below.

Certificate A

I confirm that:

- Nobody except the applicant was an owner of any part of the land involved at the beginning of the period of 21 days before the date of this application; and
- none of the land this application relates to is an agricultural holding or part of an agricultural holding.

Signature: [redacted] Date: 25/04/07

Please print your name: R.V. ROBERTS

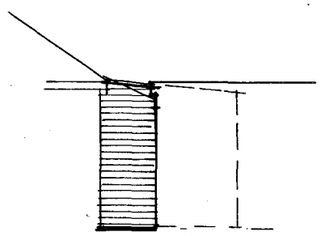

west

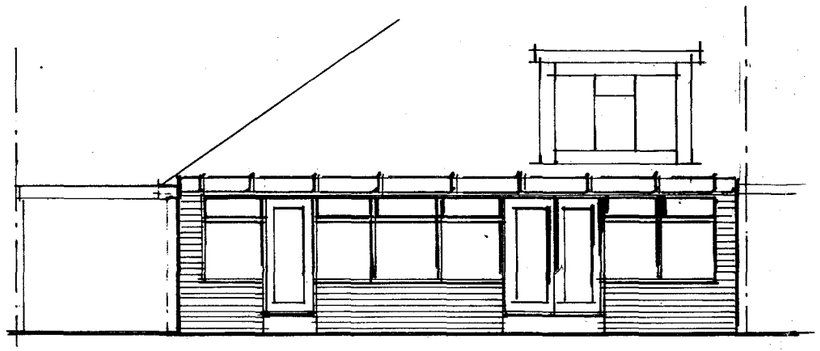

south

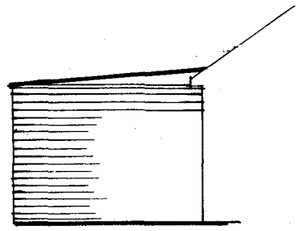

east

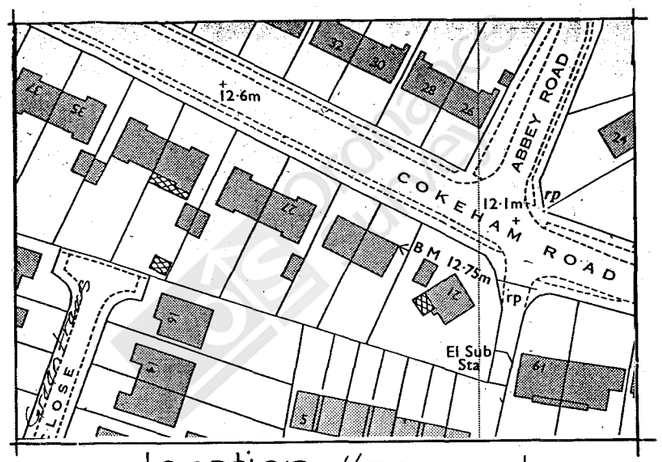

location 1/1250

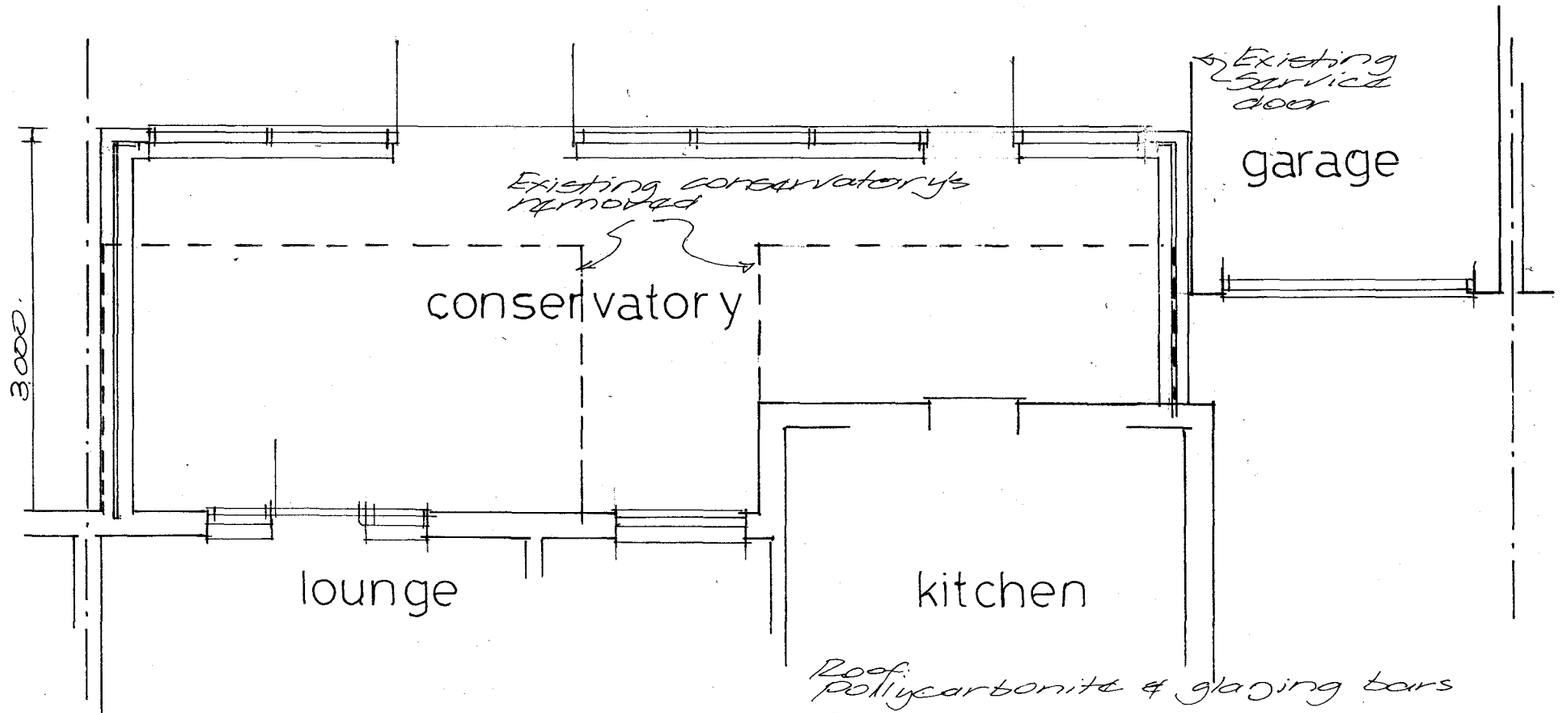

Roof polycarbonite & glazing bars
Framing White uPVC
Brickwork to match existing pebble dash.

plan

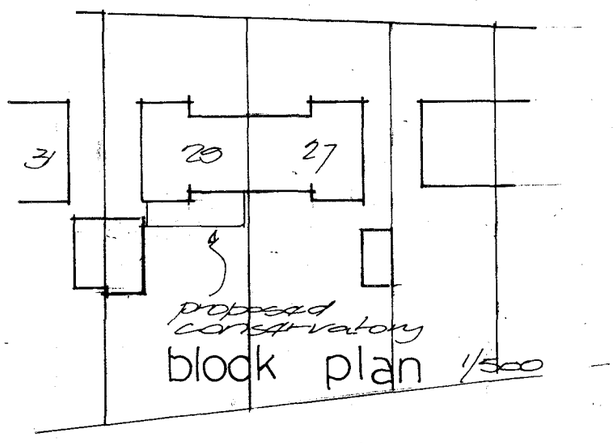

block plan 1/500

proposed replacement conservatory
29, COKEHAM ROAD, LANCING
for Mr & Mrs A.C. Greenslade

Scale 1:50 & 1:100
Date April 2007

R.V. Roberts
Worthing 506050
for
Messrs: Lancing Double Glazing

plan no 4475

PLANNING DIVISION
No AO/026/07
DATE RECEIVED 30 APR 2007