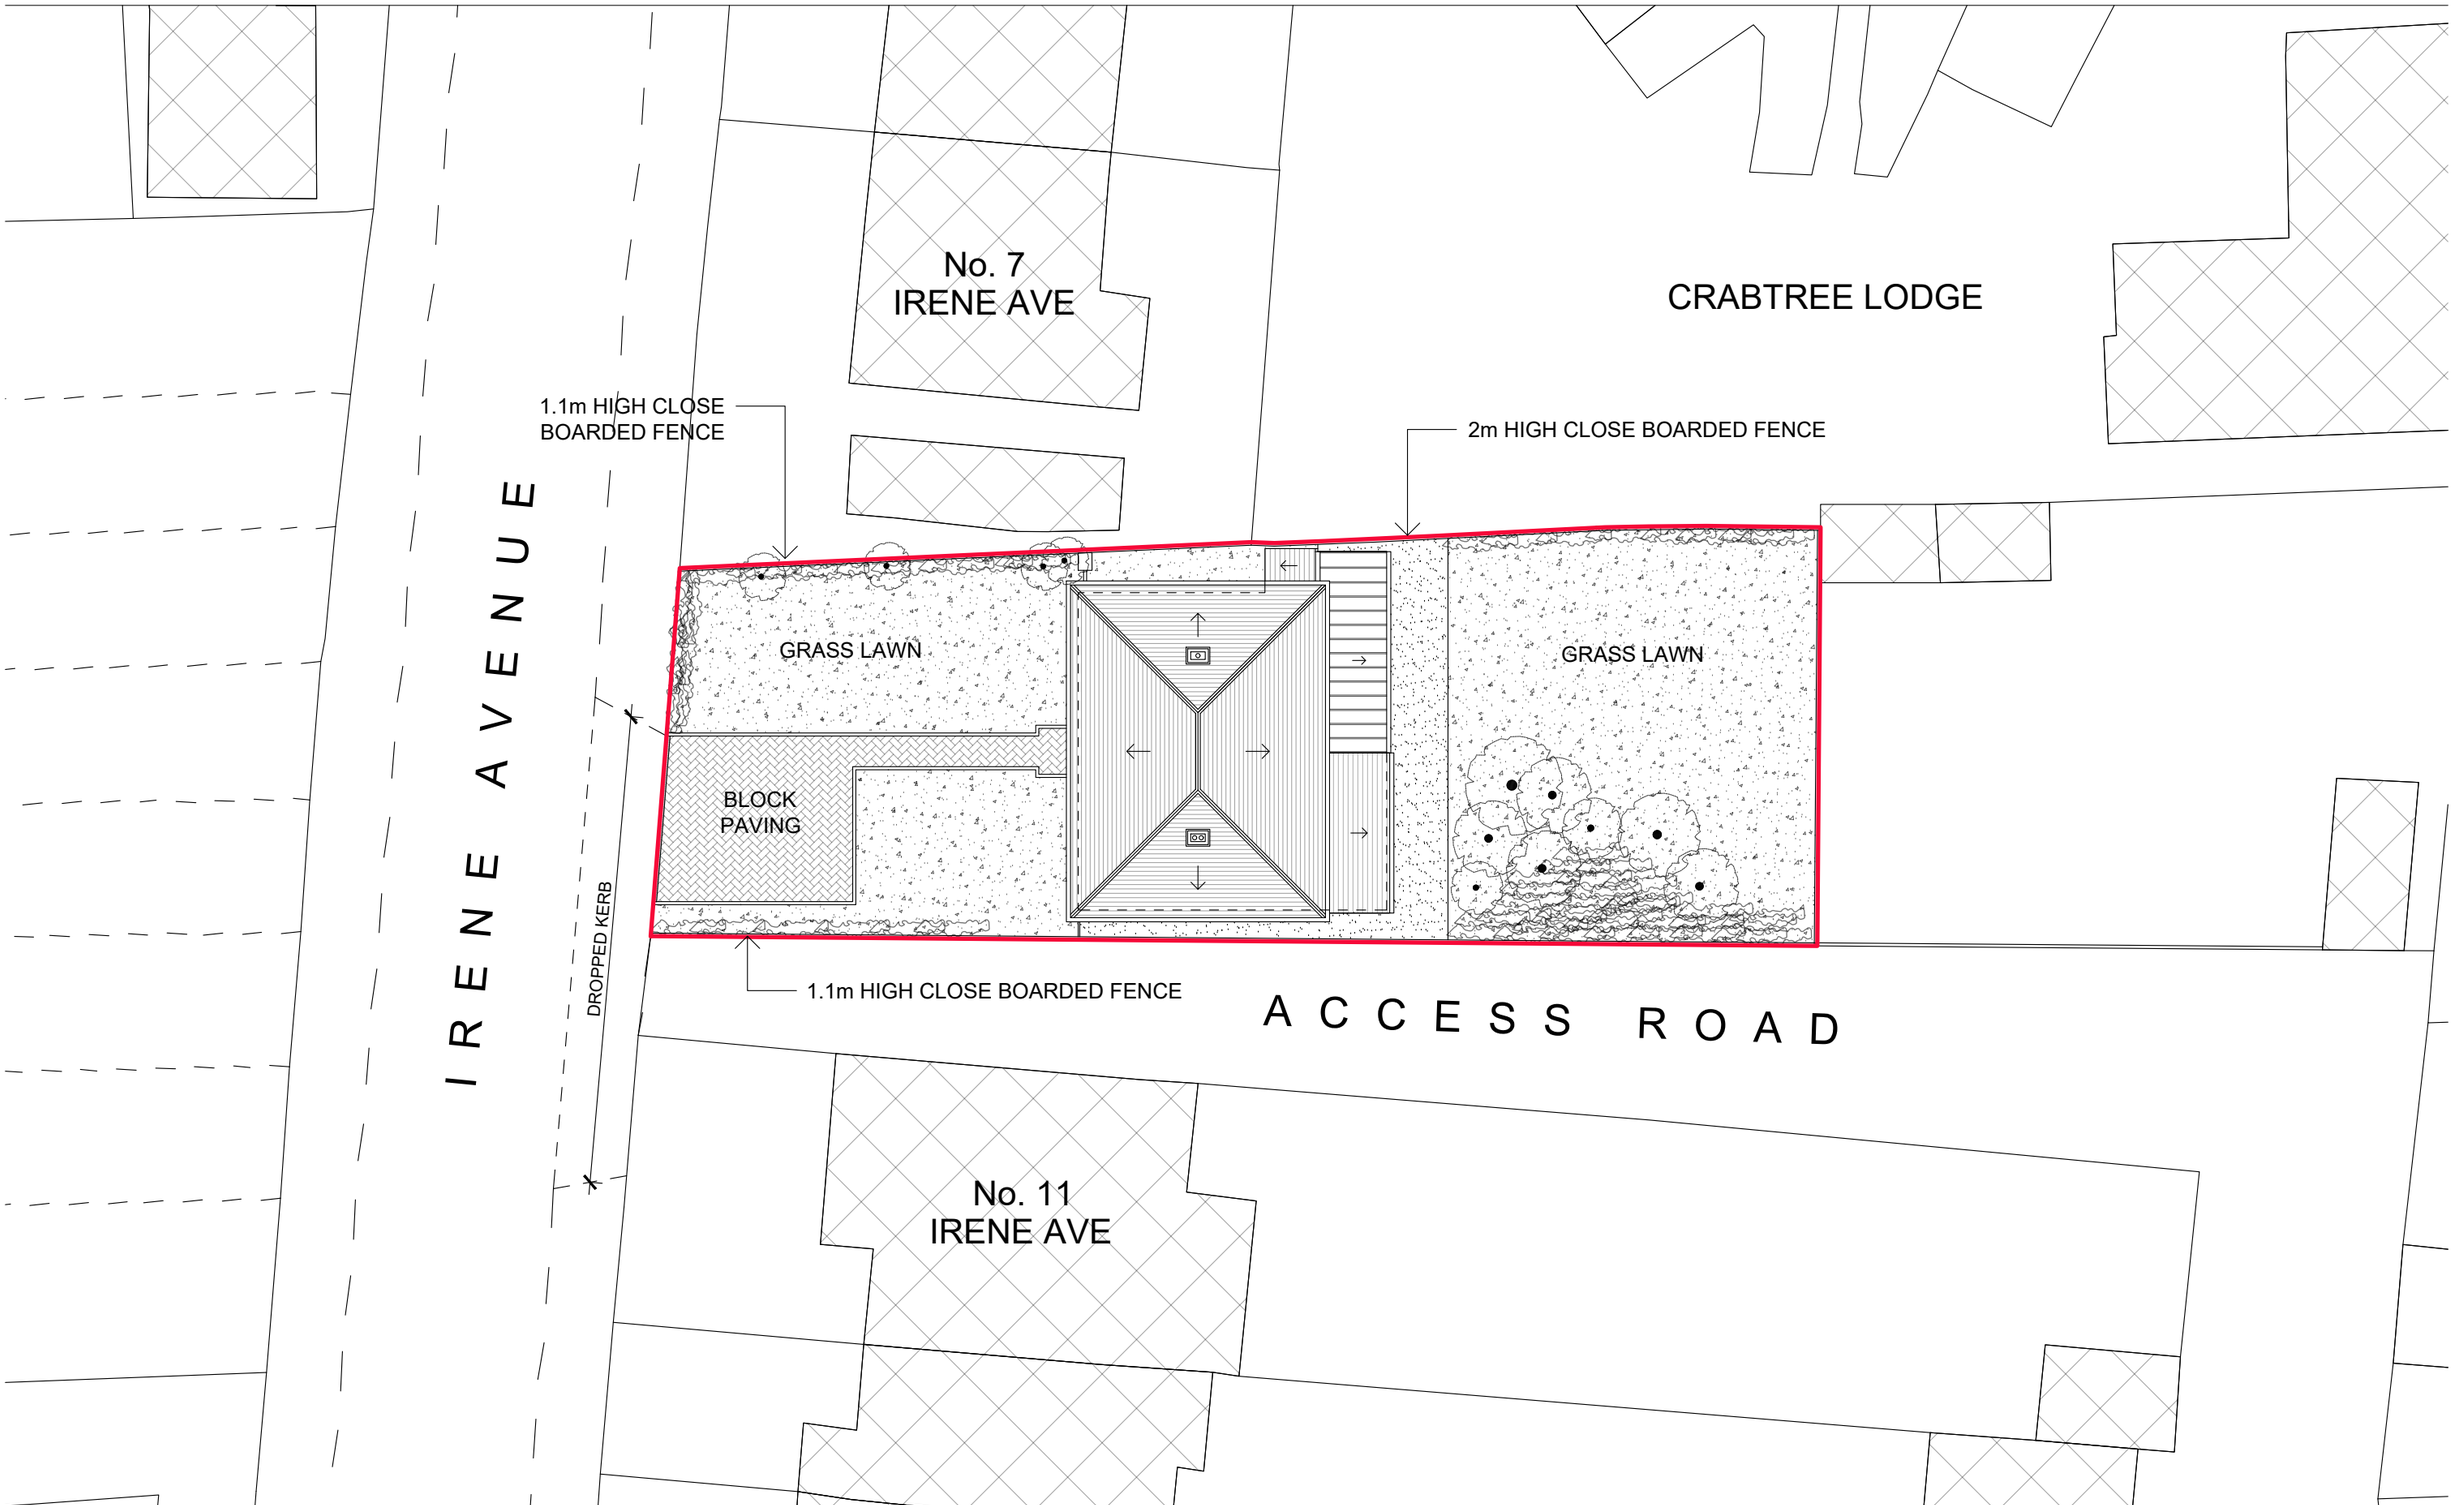


EXISTING

SITE PLAN

0 2m 10m

CLIENT **Mr and Mrs Summerling**	SCALE **1:200 @ A3** / DATE **21.05.21**
PROJECT **No. 9 Irene Ave, Lancing, West Sussex, BN15 9NZ**	DRAWN **OE** / CHECKED **GB**
TITLE **Existing Site Plan**	DRAWING NO. **101**
	JOB NO. **_** / REVISION