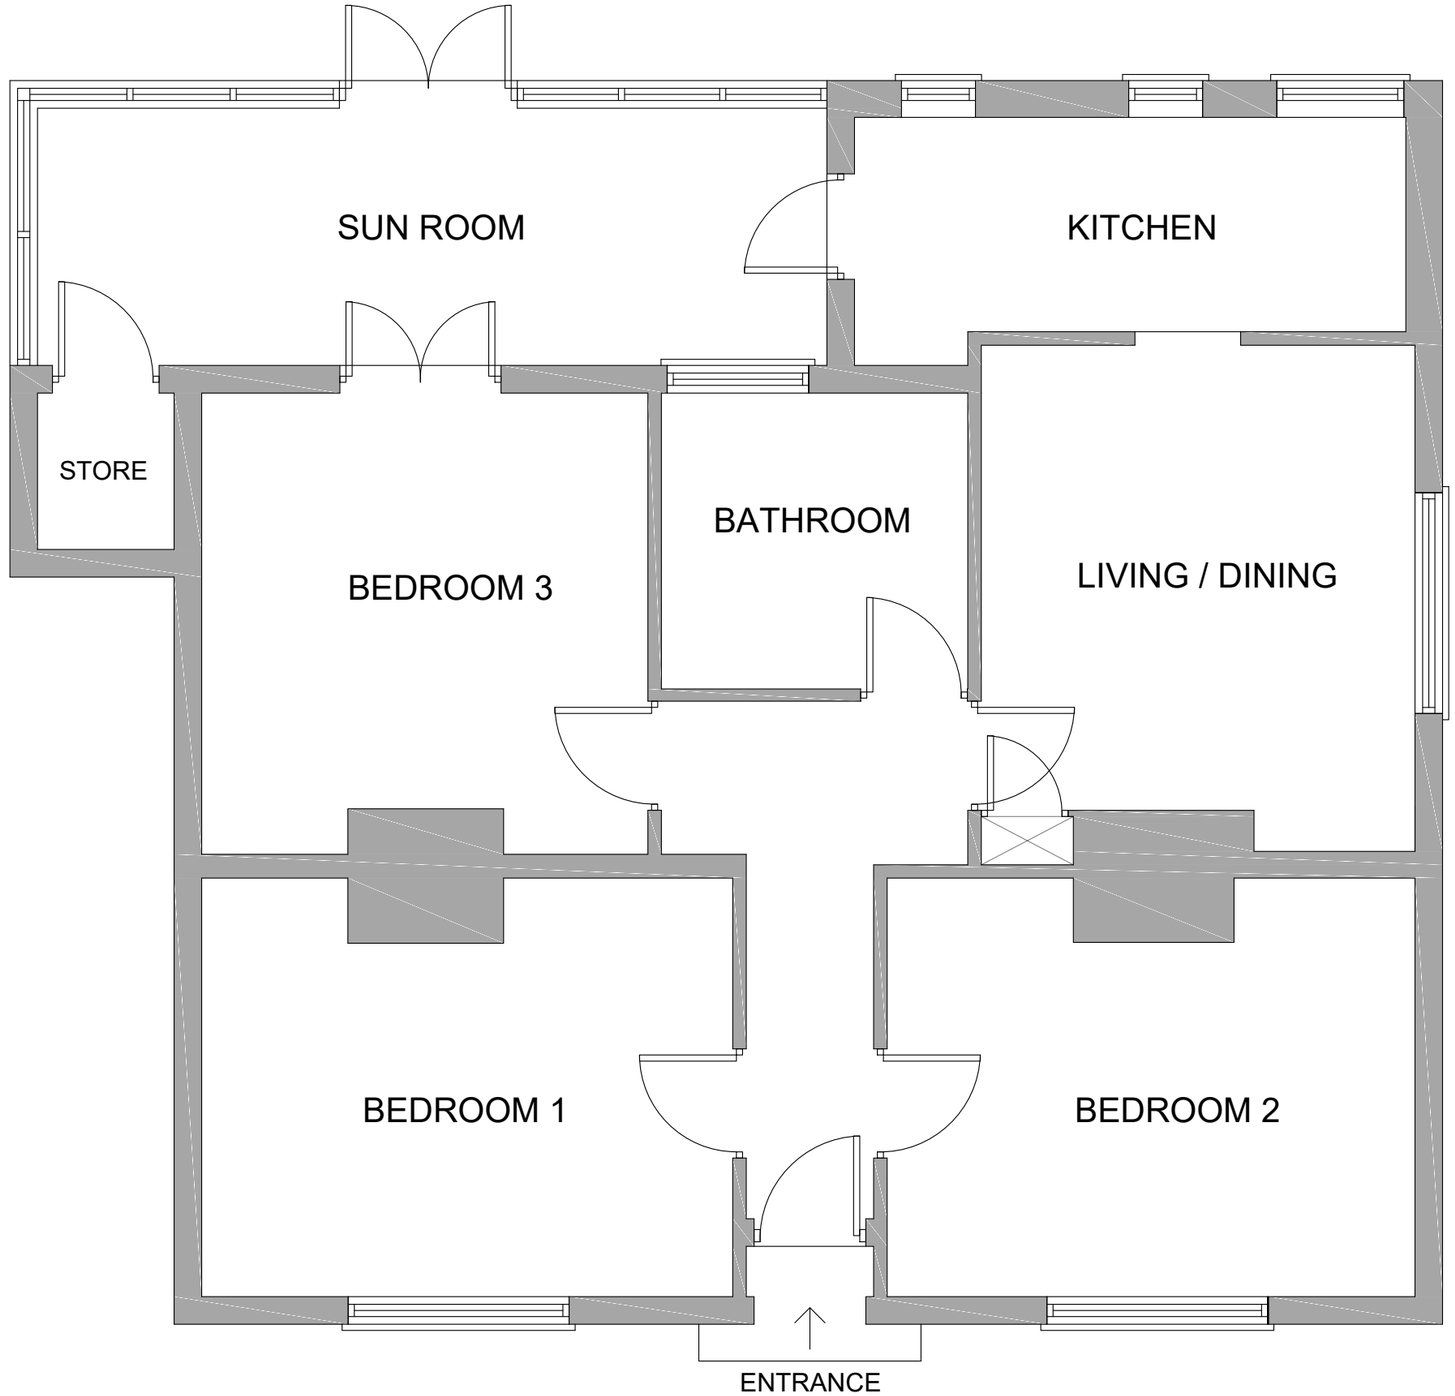



# EXISTING
## GROUND FLOOR PLAN

0 0.5m 2.5m

N

| | | | |
|---|---|---|---|
| CLIENT **Mr and Mrs Summerling** | | SCALE **1:50 @ A3** | DATE **21.05.21** |
| PROJECT **No. 9 Irene Ave, Lancing, West Sussex, BN15 9NZ** | | DRAWN **OE** | CHECKED **GB** |
| | | DRAWING NO. | **102** |
| TITLE **Existing Ground Floor Plan** | | JOB NO. **_** | REVISION |