

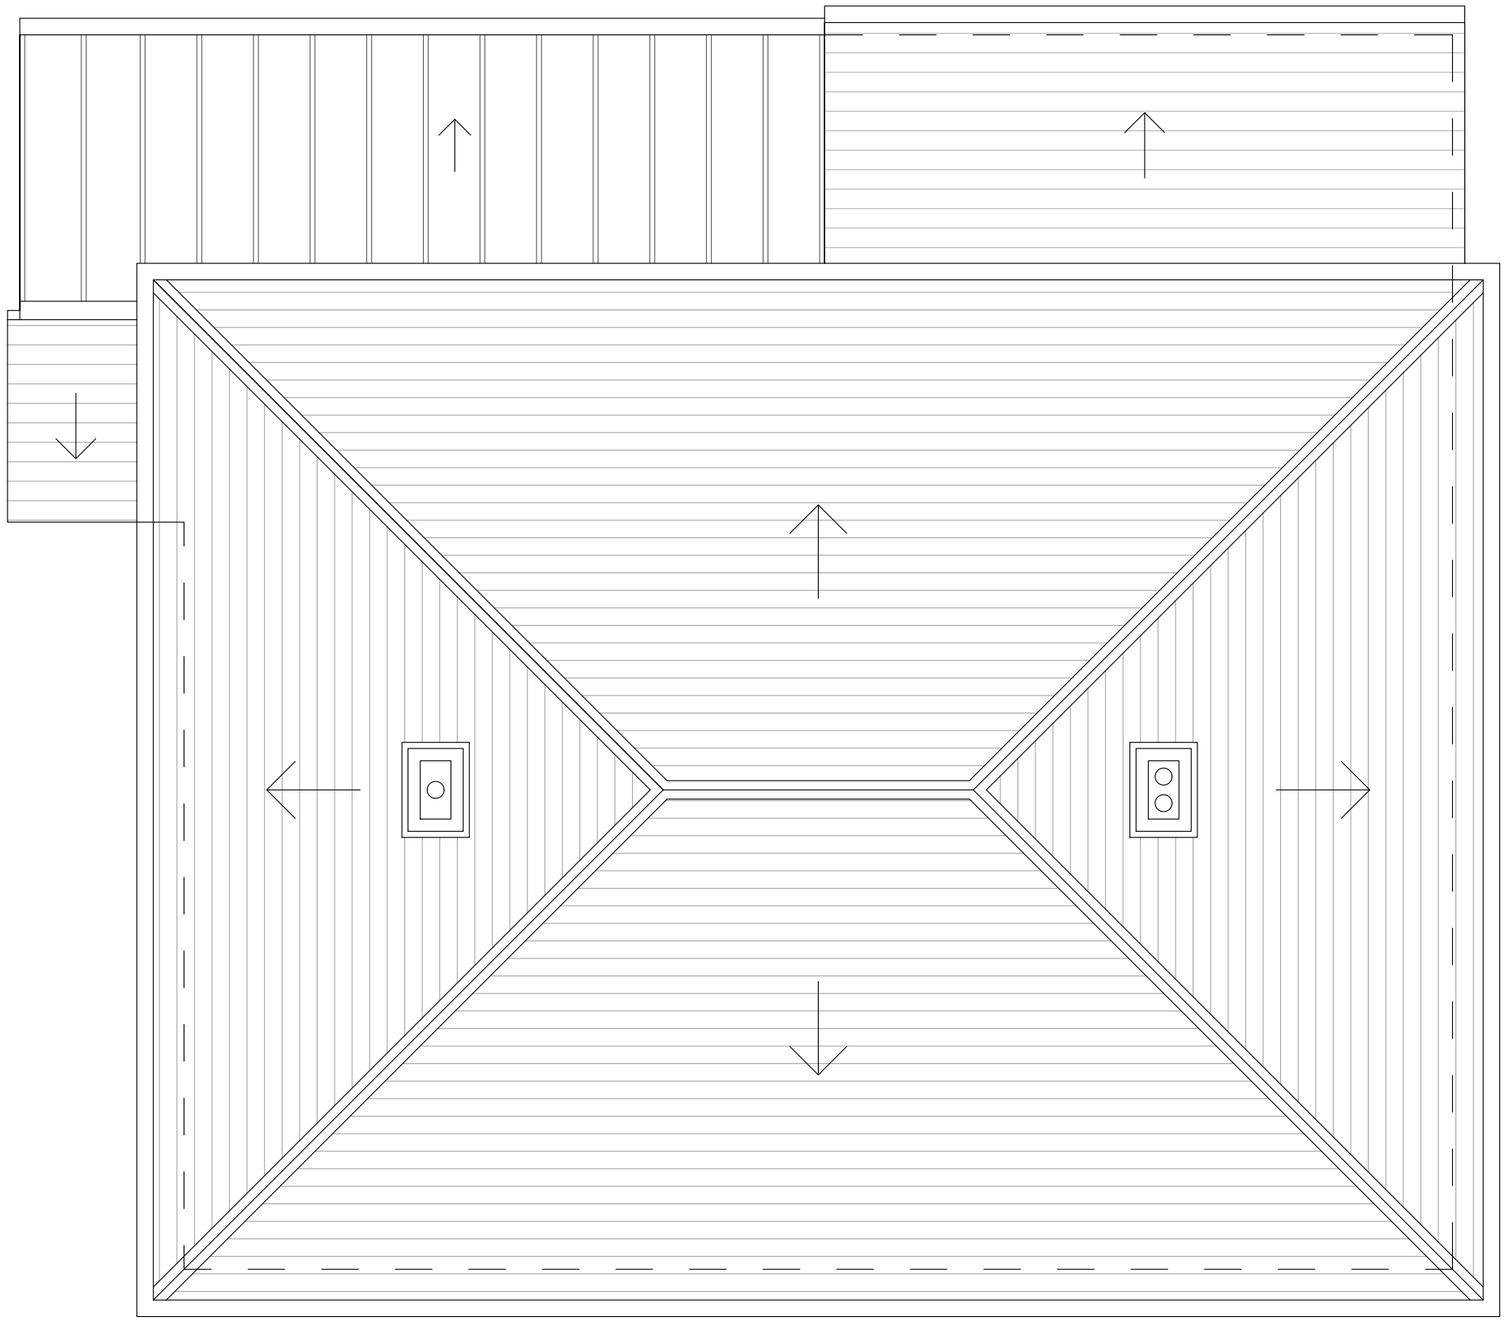


EXISTING
ROOF PLAN

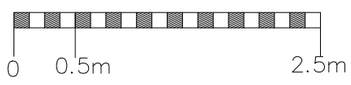

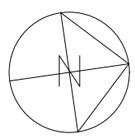

CLIENT **Mr and Mrs Summerling**		SCALE **1:50 @ A3**	DATE **21.05.21**
PROJECT **No. 9 Irene Ave, Lancing, West Sussex, BN15 9NZ**		DRAWN **OE**	CHECKED **GB**
		DRAWING NO.	**103**
TITLE **Existing Roof Plan**		JOB NO. _	REVISION