

ADUR & WORTHING PLANNING SERVICES	
PLAN	AWDM/1366/12
DATE VALID	- 1 NOV 2012

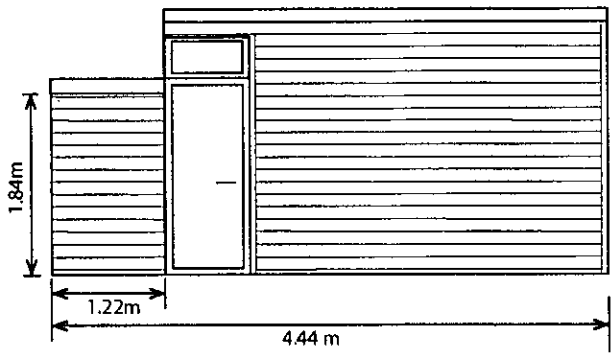


Extension North Elevation

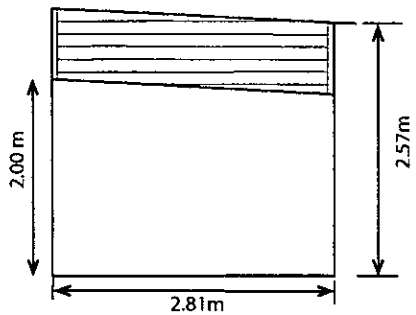


Extension East Elevation


MATERIALS USED IN EXTENSION
Concrete Base
DPC membrane
Treated Timber stud walling
Exterior Plywood
25mm x50mm Vertical Battons at 400mm centres
Breathable Menbrane and
250mm PVCu T&G Cladding
Twinwall Polycarbonate Sheet roofing
Aluminium Universal Glazing Bars
UPVC Guttering
Hardwood Exterior Timber door
Polycarbonate Door light

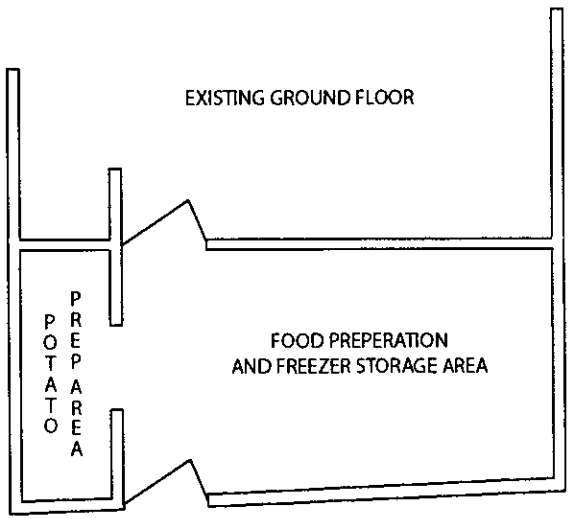

Extension Floor Plan

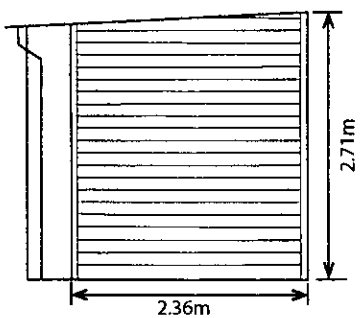

Extension West Elevation

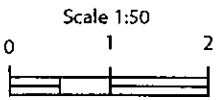

PLANS FOR FOOD PREPERATION AREA EXTENSION AT THE FOUR SEASON TAKEAWAY, 78-80 CRABTREE LANE, LANCING, BN15 9PJ SHEET 1 of 1

DRAWING ISSUE 2 ---DRAWN BY A KERSHAW-- SCALE 1:50