

ADUR & WORTHING
PLANNING SERVICES
PLAN AWDM/1372/12
DATE VALID - 6 NOV 2012
[redacted]

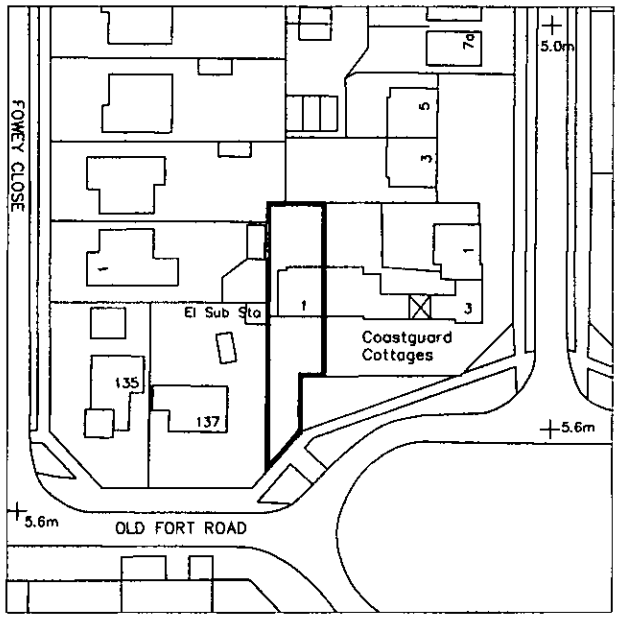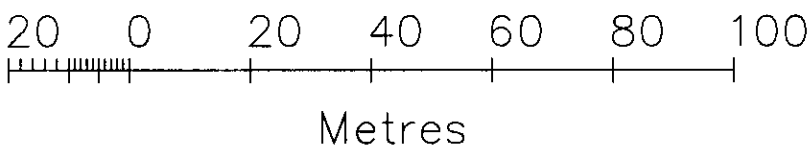


**PROPOSED ALTERATIONS AT**
**1 COASTGUARD COTTAGES, NEW FORT ROAD**
**SHOREHAM BEACH, BN43 5HR**


**LOCATION PLAN**

**DRAWING NO. 01**

**SCALE 1:1250**

**DRAWN BY RR 02/08/12**

**NORTH**

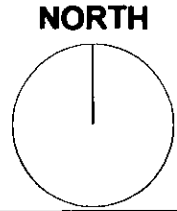

**RICHARD ROBINSON RIBA**
**RR ARCHITECTS**
**16 MILL LANE, SHOREHAM BY SEA BN43 5AG**
**01273 452 634 07860 632 542**
**E-MAIL richard@rr-architects.co.uk**