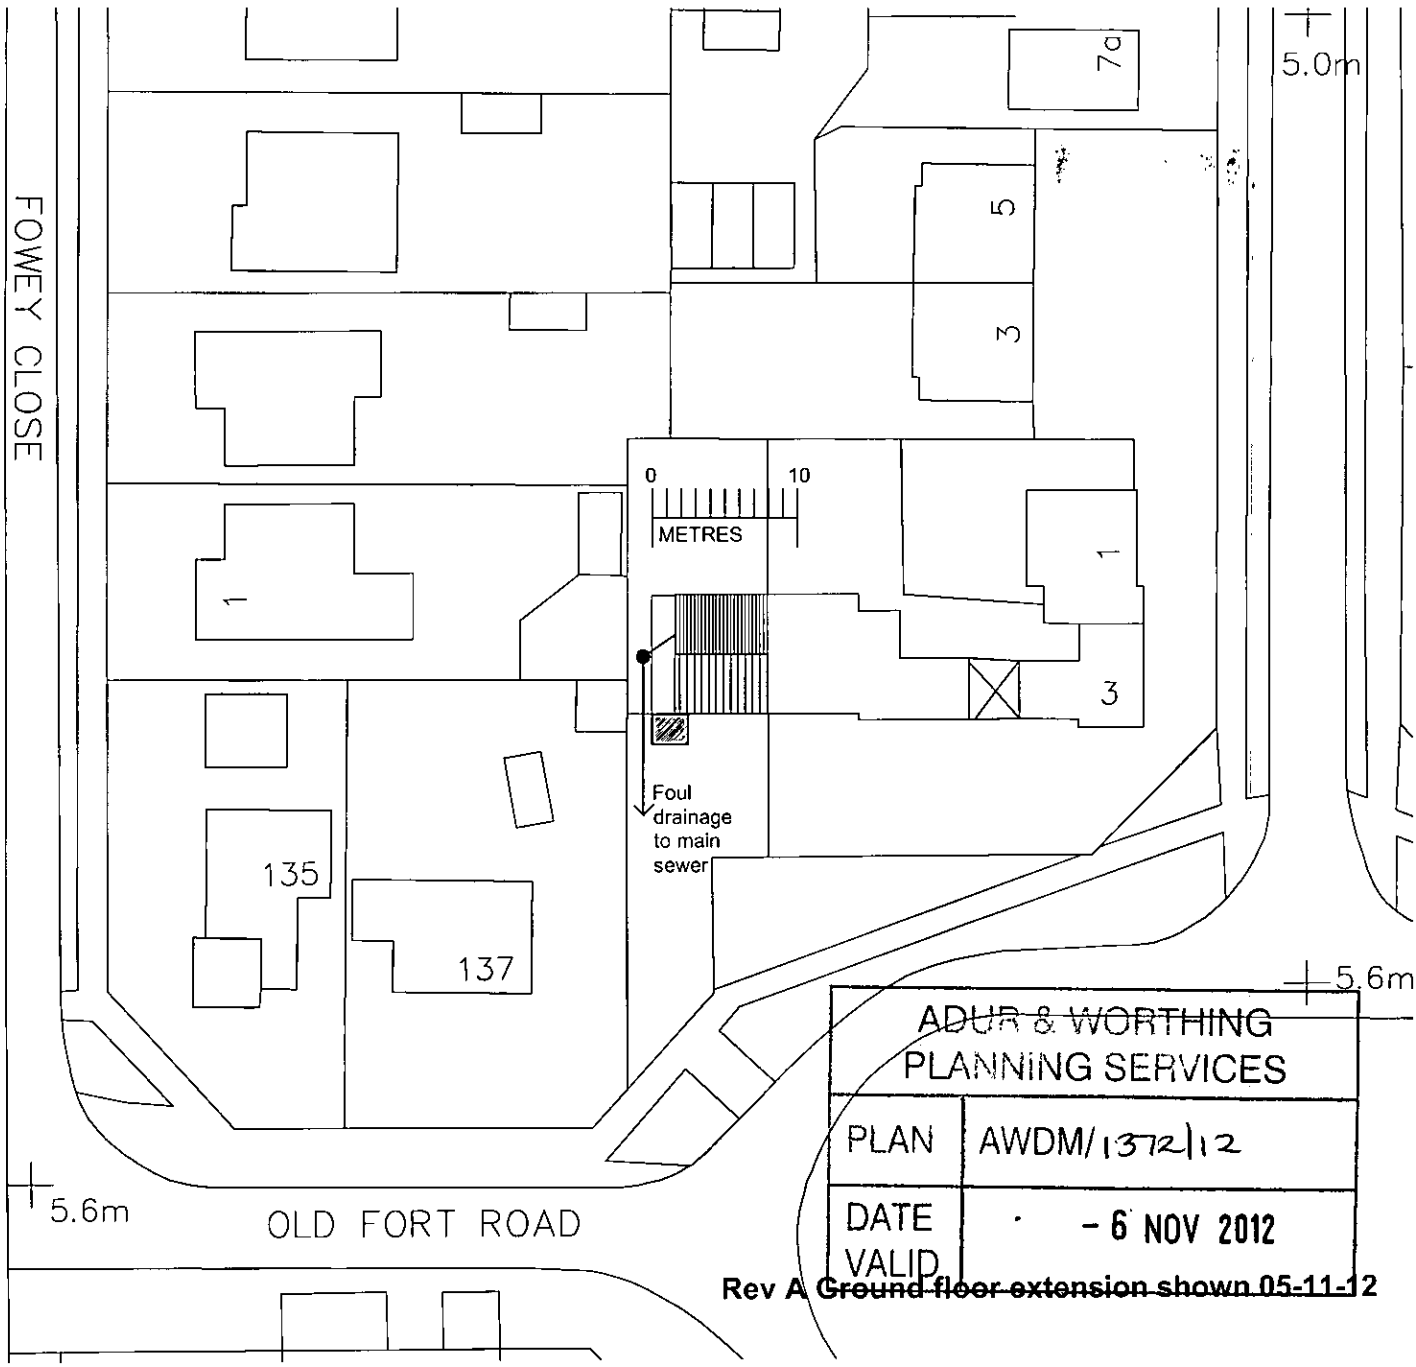


Rev A Ground floor extension shown 05-11-12

PROPOSED ALTERATIONS AT
1 COASTGUARD COTTAGES, NEW FORT ROAD
SHOREHAM BEACH, BN43 5HR

BLOCK PLAN

DRAWING NO. 02 rev A

SCALE 1:200

DRAWN BY RR 02/08/12

RICHARD ROBINSON RIBA
RR ARCHITECTS
16 MILL LANE, SHOREHAM BY SEA BN43 5AG
01273 452 634 07860 632 542
E-MAIL richard@rr-architects.co.uk

NORTH