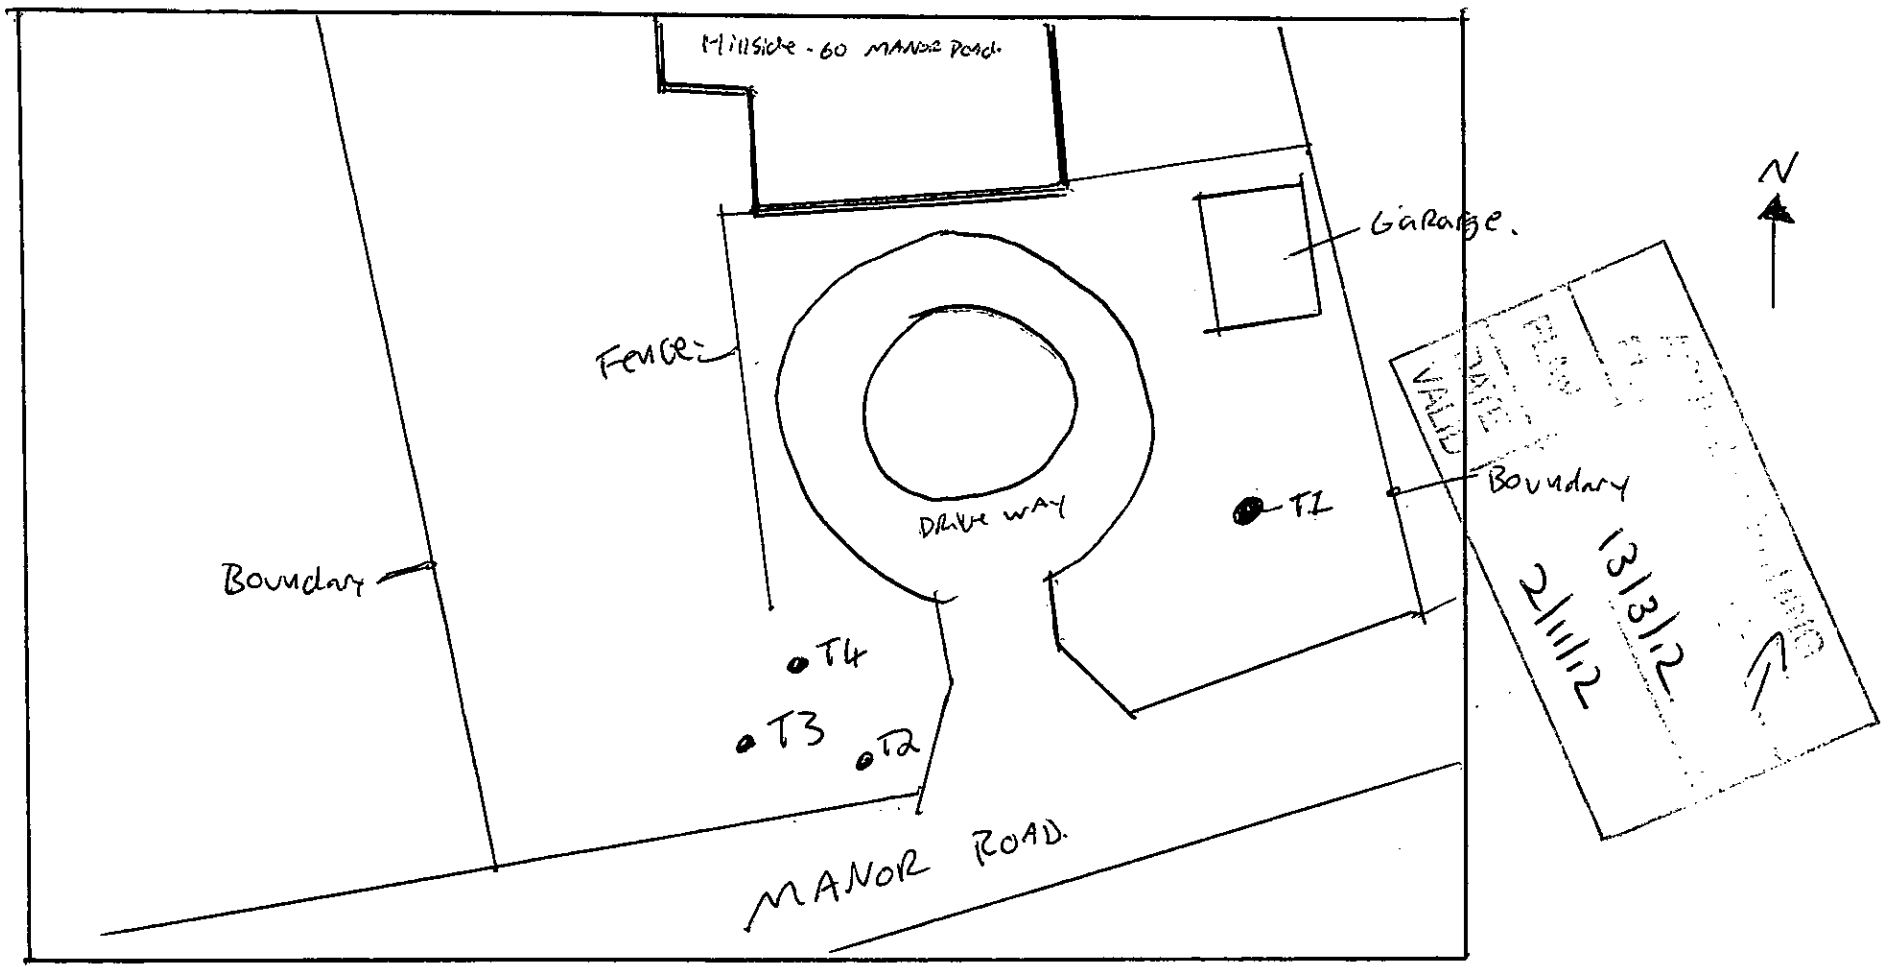
SKETCH PLAN


Millside - 60 MANOR ROAD.
Garage.
FENCE
DRIVE WAY
T1
T4
T3
T2
Boundary
MANOR ROAD.
N
VALID
DATE
Boundary
13/3/12
2/11/12