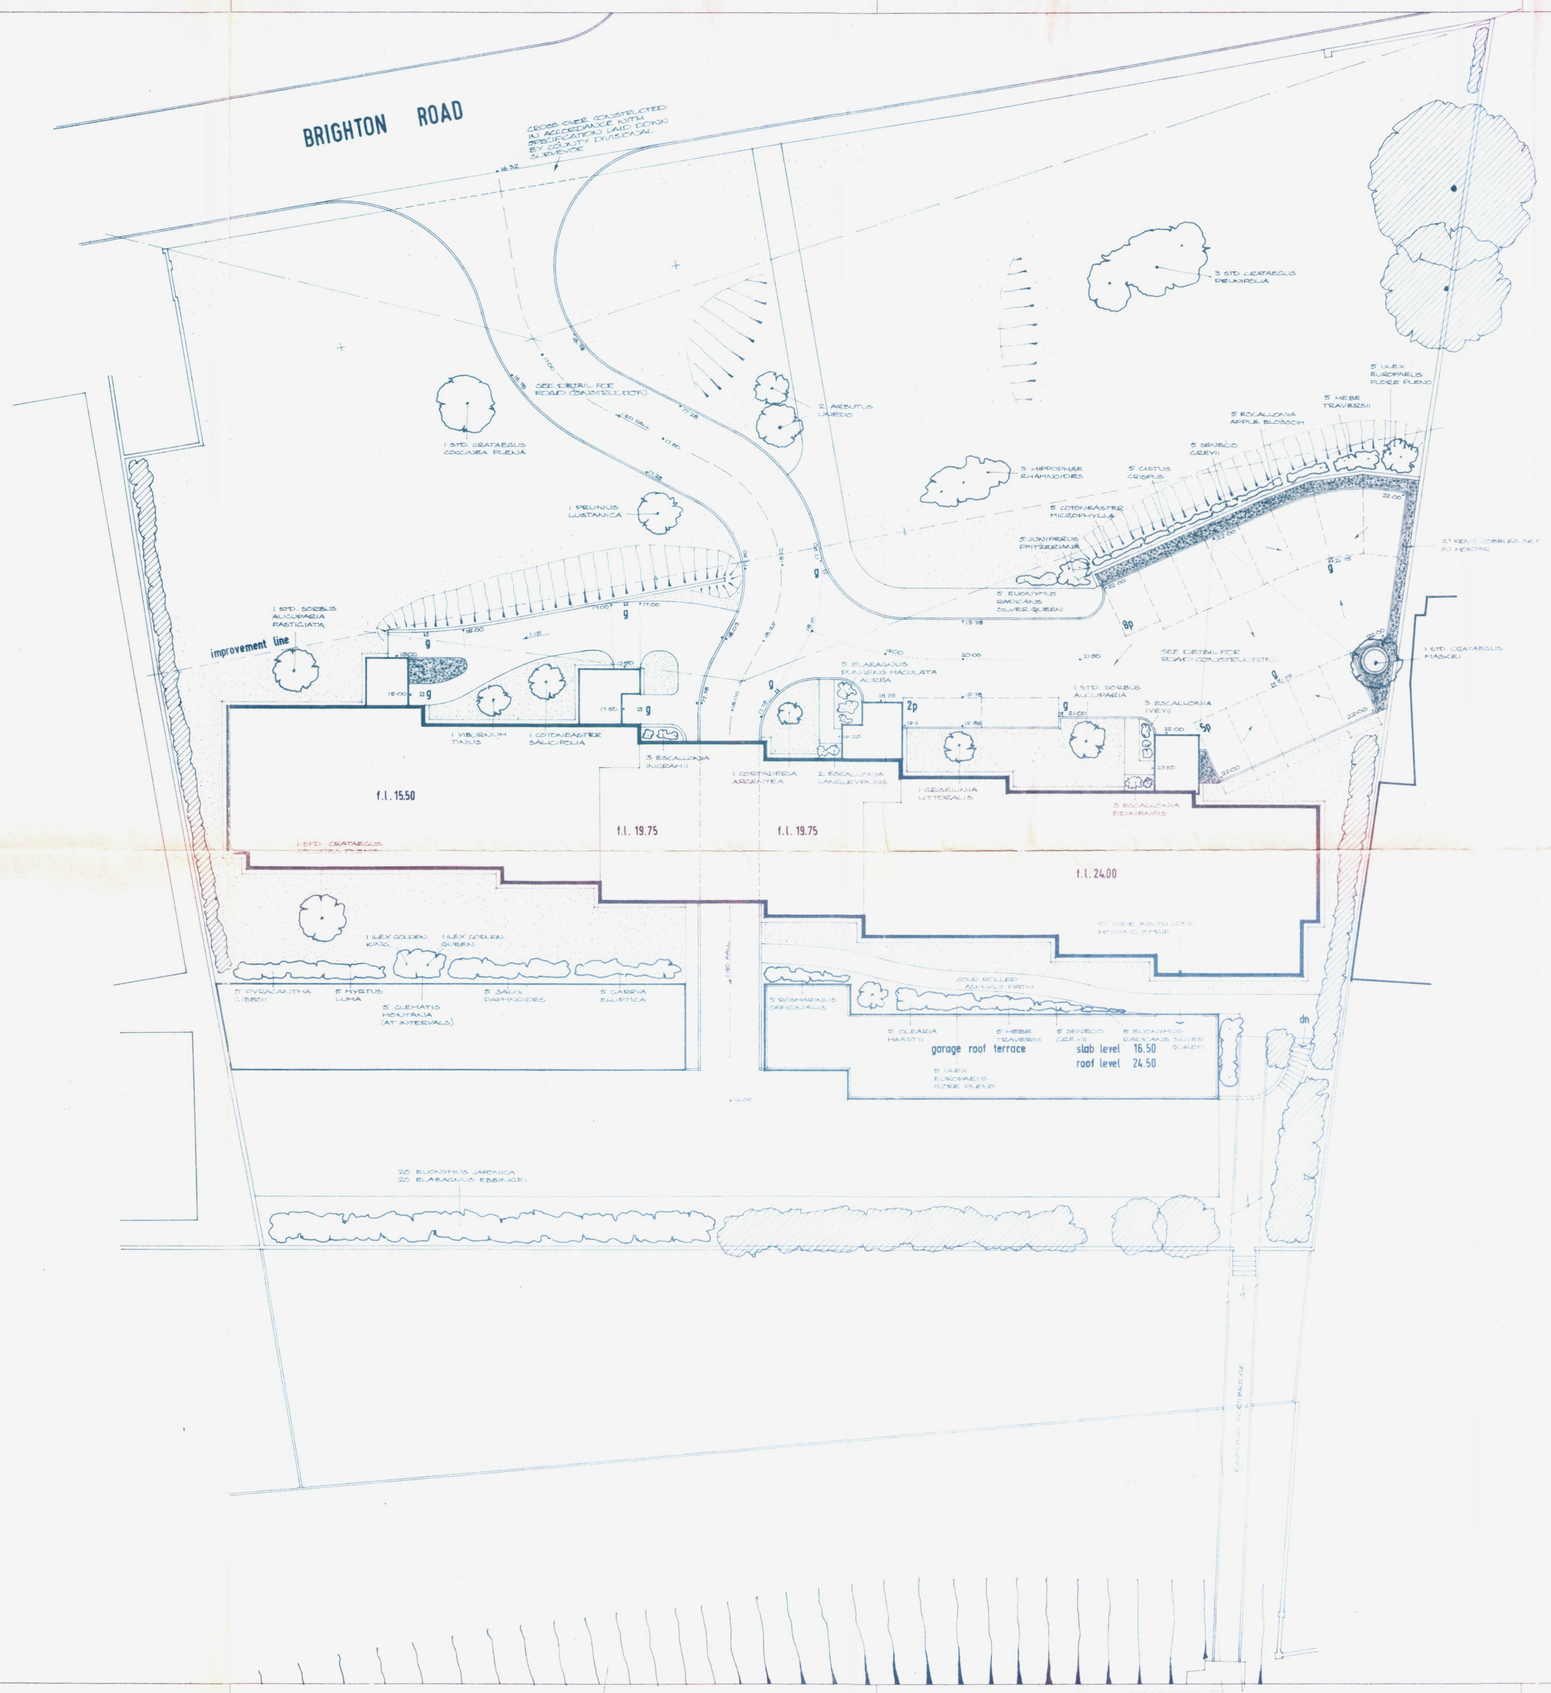

Figured dimensions to take precedence over scaled dimensions
Contractor is to check and report all queries to the architects
In no case are scaled dimensions to be used for setting out



CONSTRUCTION OF ACCESS ROAD AND PARKING AREA

A ACCESS ROAD CONSTRUCTION DETAILS ADDED JAN 74

THE HAVEN

36 BRIGHTON ROAD LANCING

27 FLATS FOR SHORLAN HOMES LTD

HUBBARD FORD & PARTNERS
CHARTERED ARCHITECTS
67 CHURCH ROAD, HOVE, SUSSEX
TELEPHONE
& LONDON, EASTBOURNE, BRISTOL

SITE LAYOUT	:	LANDSCAPING	
scale	1/16" = 1'	drawn	CAF
date	May 1971	checked	

HI826:30

A