
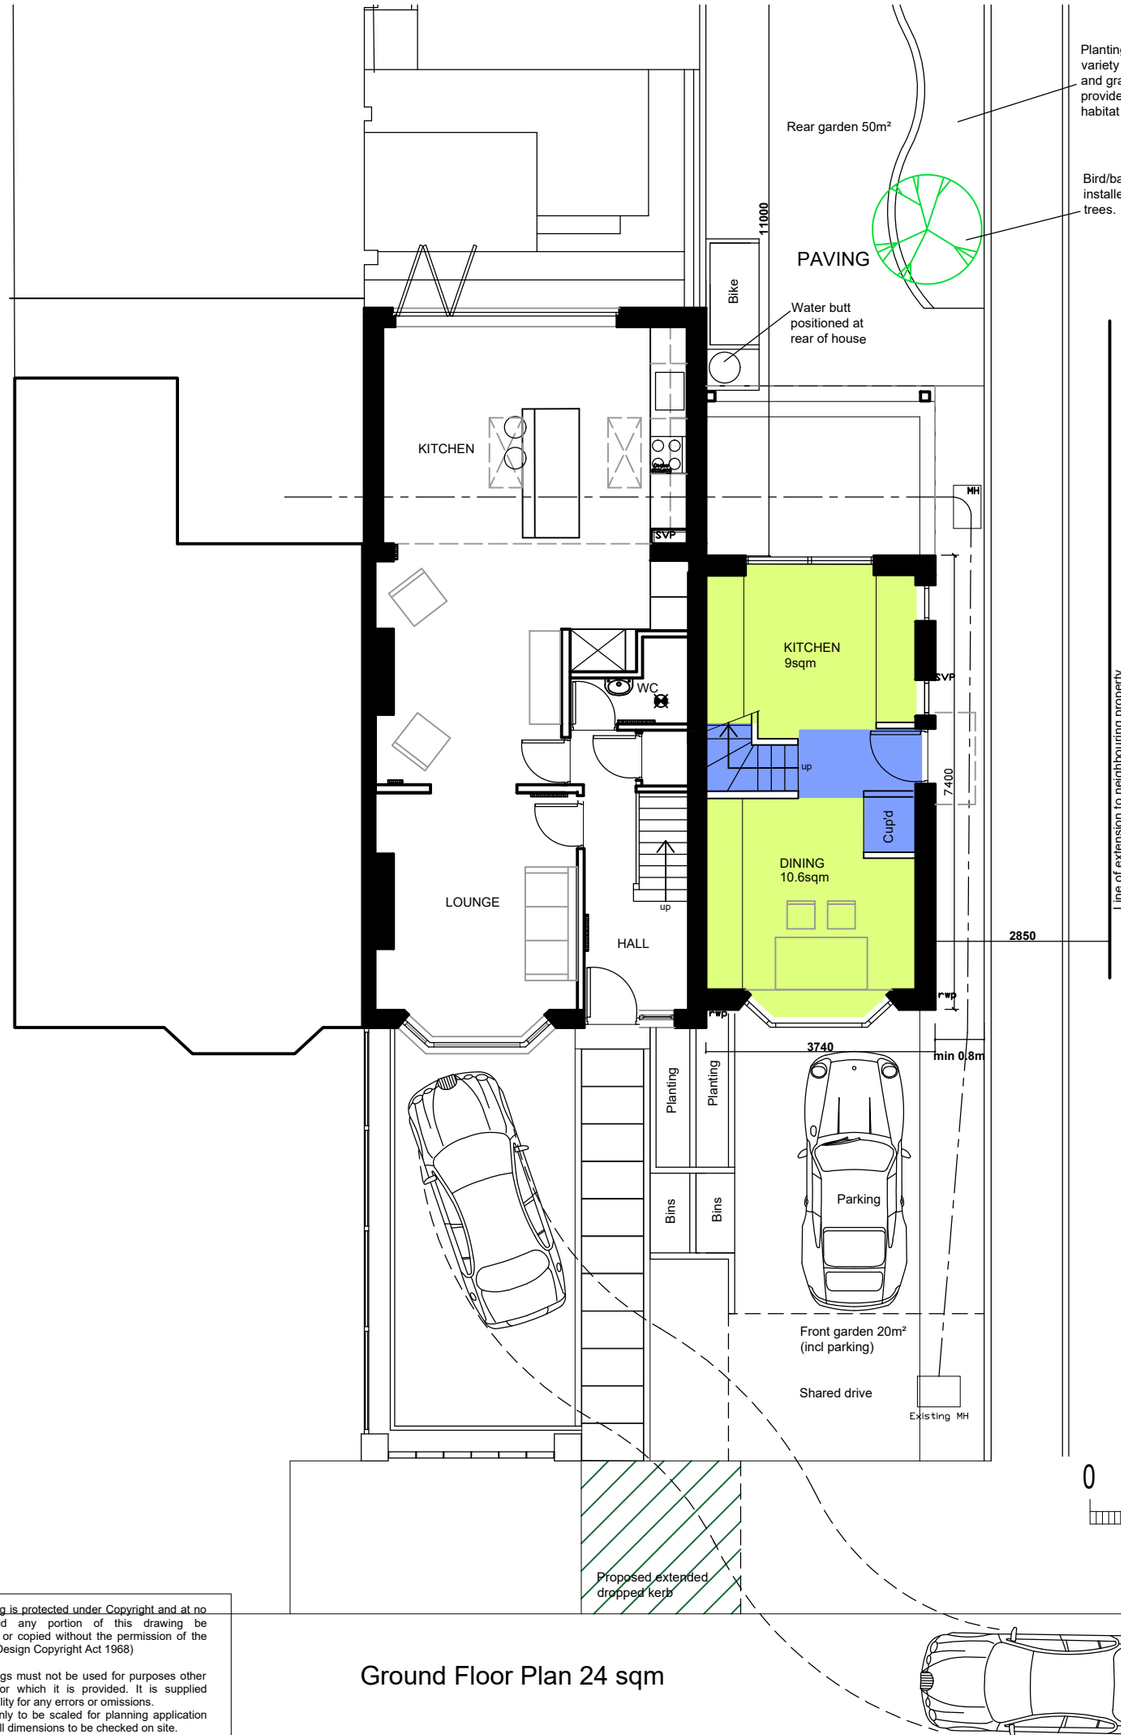


Ground Floor Plan 24 sqm

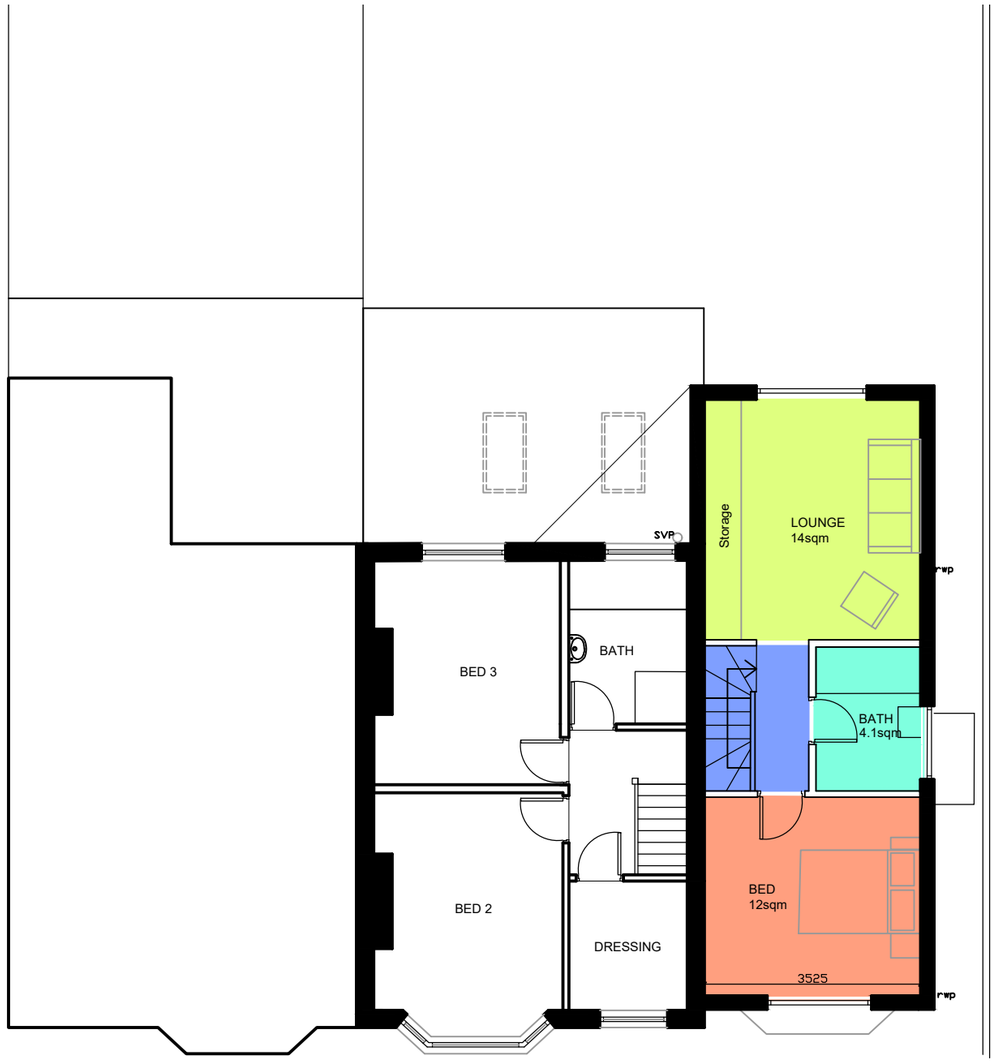

First Floor Plan 34 sqm

NOT FOR CONSTRUCTION

N

0 1 2 3 4 5 6 7 8 9 10 15 20

This drawing is protected under Copyright and at no time should any portion of this drawing be reproduced or copied without the permission of the Architect. (Design Copyright Act 1968)

This drawings must not be used for purposes other than that for which it is provided. It is supplied without liability for any errors or omissions. Drawings only to be scaled for planning application purposes, all dimensions to be checked on site.

All drawings subject to Statutory Authority Approval.

Revisions

B - First floor re-designed -02/10/25
A - Dropped kerb extended. -31/05/25

PROJECT TITLE: **26 Clarendon Road, Worthing**

DRWG TITLE: **Proposed Plans**
DRWG No: **1105_201**
REV: **B**

SCALE: **1:100@A3** DATE: **19.03.25**

DRWG STATUS : **For Planning Application**