
4 BODIAM AVENUE, GORING-BY-SEA

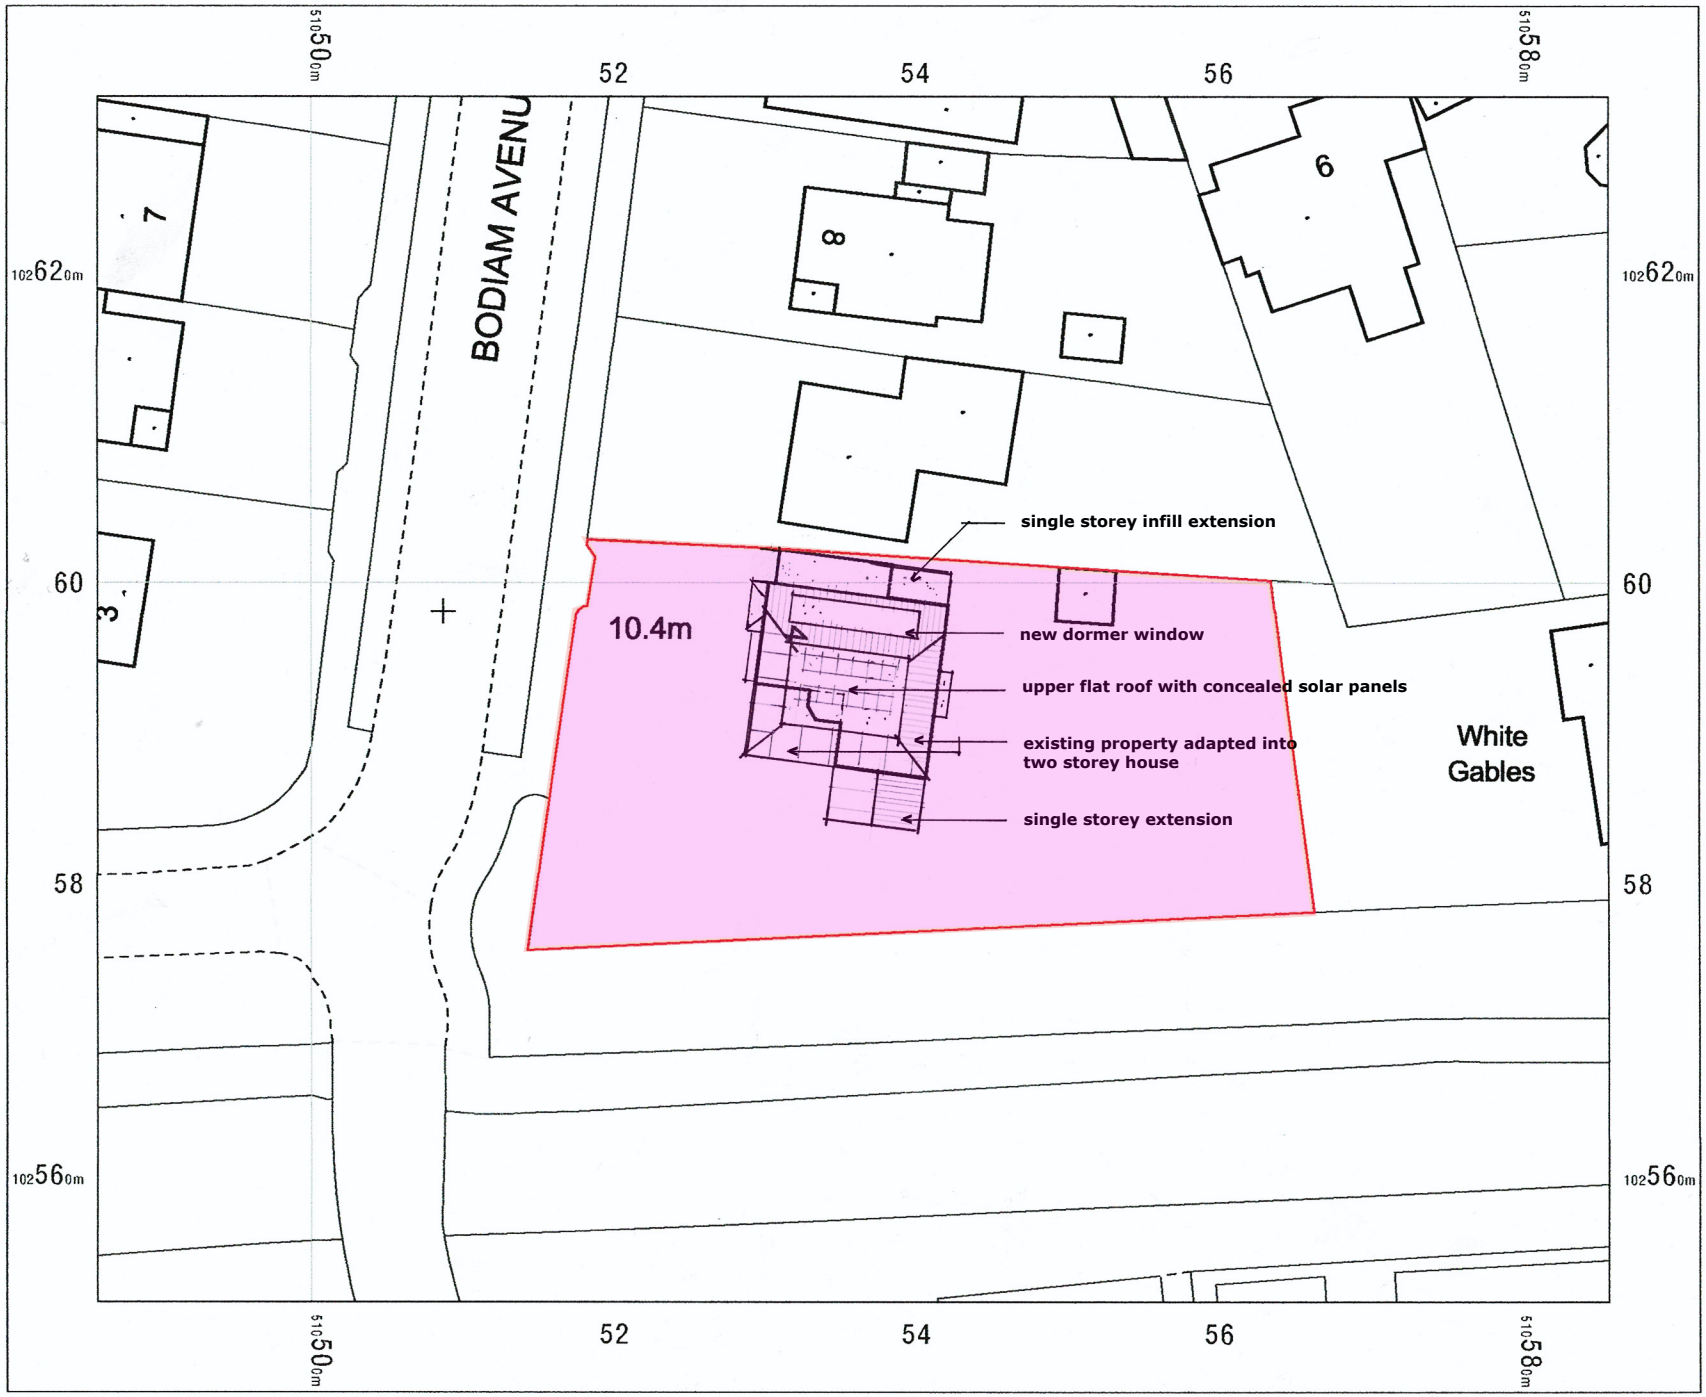

N

0 2 4 6 8 10 12 14 16 18 20 m

OS MasterMap 1250/2500/10000 scale
Thursday, August 15, 2024, ID: CM-01180312
www.centremapslive.co.uk

1:500 scale print at A4, Centre: 510536 E, 102592 N

©Crown Copyright Ordnance Survey. Licence no. AC0000849896

Ordnance Survey Licensed Data

Wayne Gander MCIAT
Chartered Architectural Technologist
98 Durrington Lane, Worthing,
West Sussex BN13 2RQ
M 07808 887896
E waynegander08@gmail.com

CIAT CHARTERED PRACTICE