0 1 2 3 4 5 6 7 8 9 10

scale in metres 1:50

amendments				
rev.	date	comment	auth.	chkd.
A	09.06.23	Minor amendment following planners comments as bubbled	EI	GI

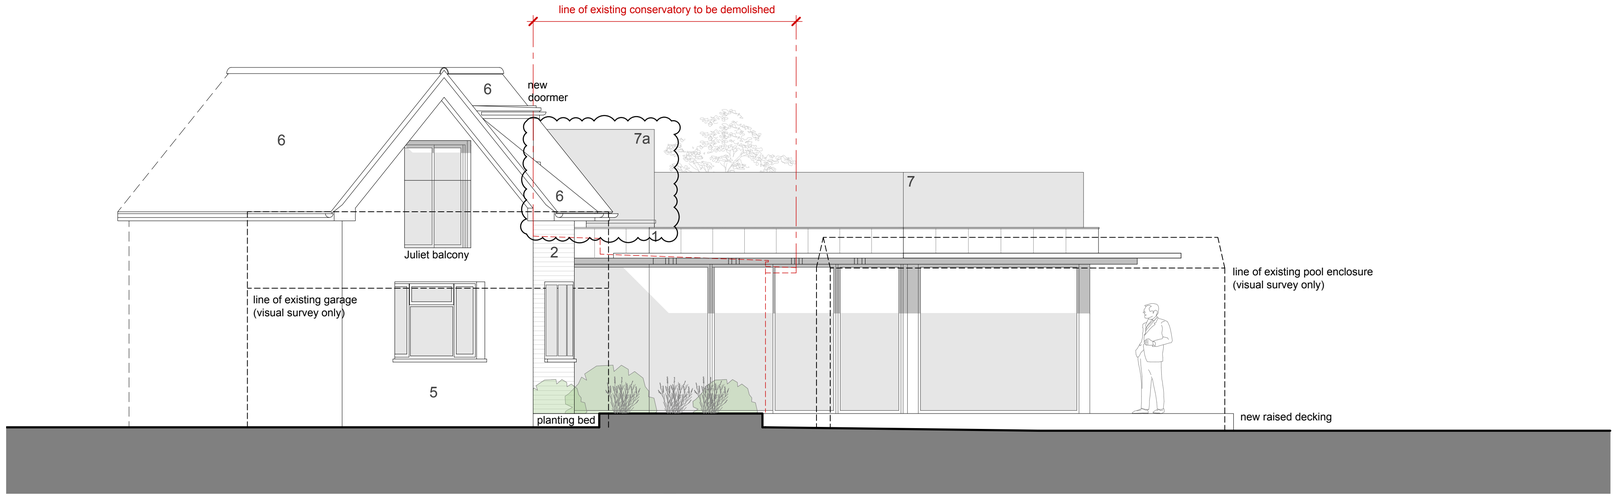

South Elevation (S-S) 1:50

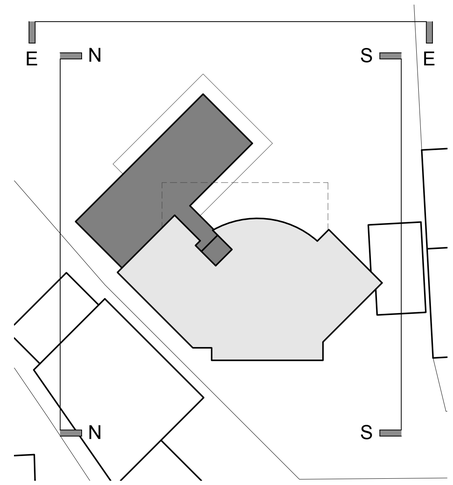

Key Plan 1:200

0 5 10 15

scale in metres 1:200

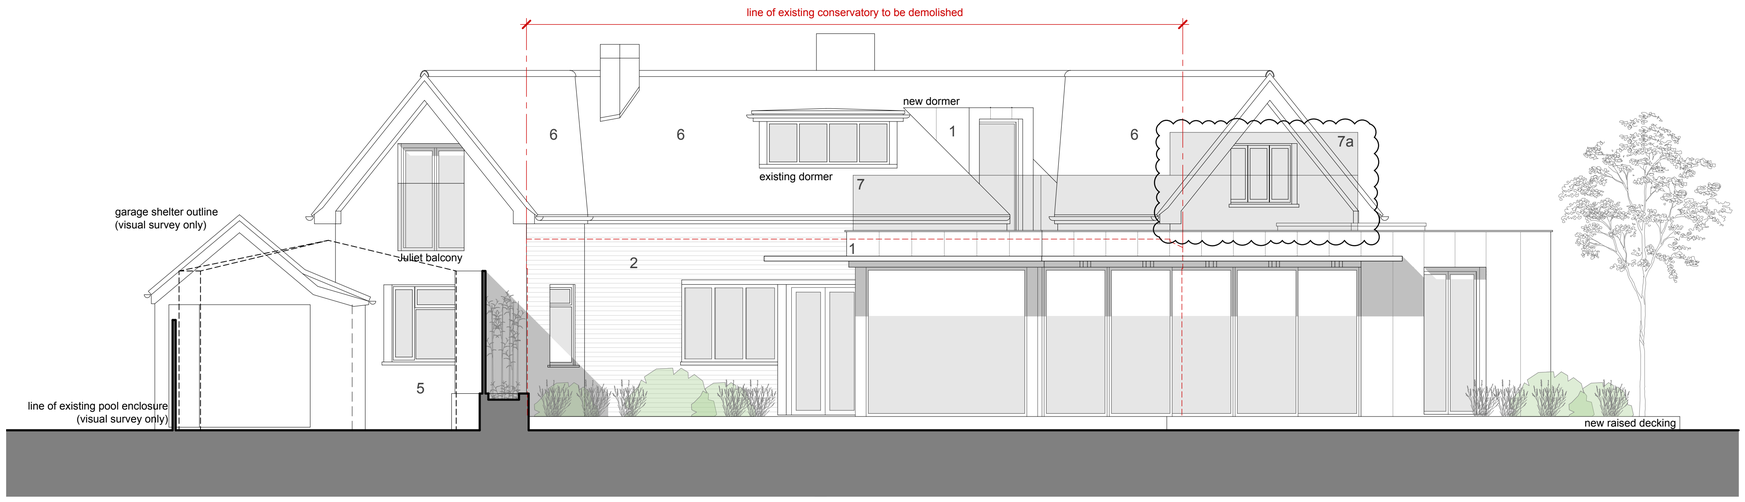

East Elevation (E-E) 1:50

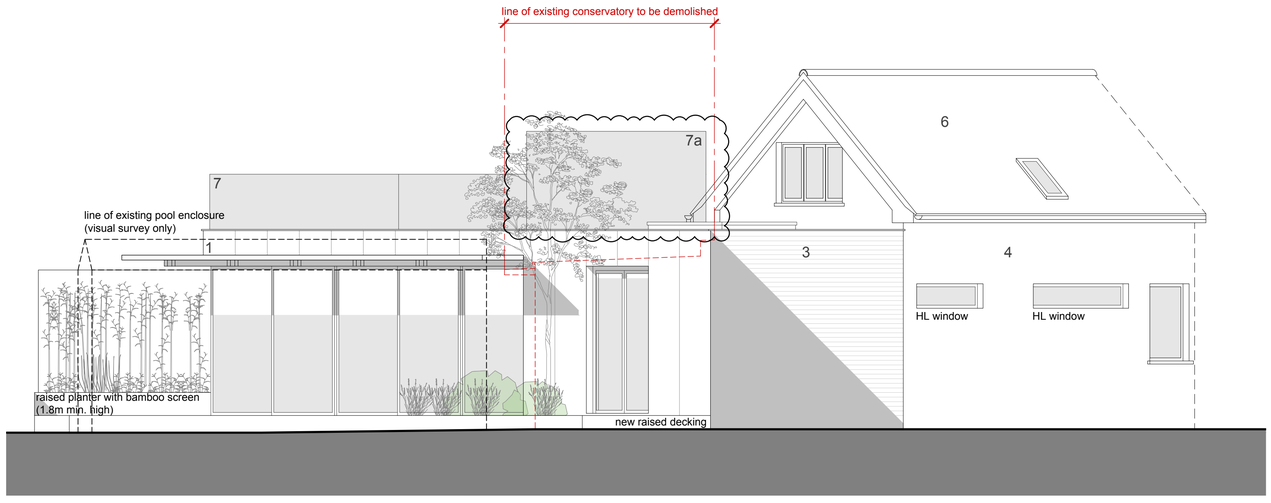

North Elevation (N-N) 1:50

DRAWING MATERIAL KEY:

- Line of existing bungalow conservatory
1. Light grey standing seam zinc
2. White painted brick
3. Face brickwork to match existing
4. Face brickwork as existing
5. White uPVC cladding as existing
6. Roof tile as existing
7. 1.1m high min. glazed balustrade (1.8m high min. obscured glazing where 7a.)

All windows/doors/rooflights to be double glazed composite frame.

client	drawing number	revision
Jill & Jon Whittaker	0704.PL.003	A
project	drawing title	
Soldiers Point, 8 Kingston Bay Road, Shoreham by Sea, BN43 5HP	Proposed Elevtions PLANNING	

drawn by	checked by	riba work stage	date	scale/original sheet size
E.I	G.I	3	April, '23	A shown @ A1

www.abir.co.uk studio@abirarchitects.co.uk
Unit 1, Beta House, St John's Road, Hove, BN3 2FX, United Kingdom
Hove +44 (0)1273 724 384
Company No 06877117 VAT No 971 4147 17

© ABIR Architects Ltd. Check all dimensions on site before work is undertaken. All goods, materials and workmanship to conform with current building regulations, BSS and COP's.

ABIR architects

RIBA Chartered Practice