

Plan 4 of 4


The property owner is required to serve a party structure notice on the adjoining owner as required by The Party Wall etc Act 1996.

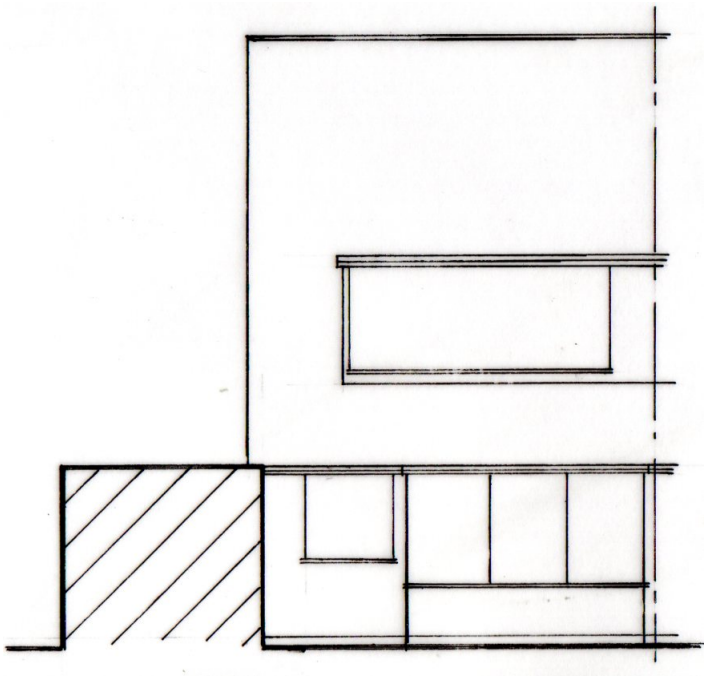


EXISTING REAR ELEVATION (WEST) 1:100

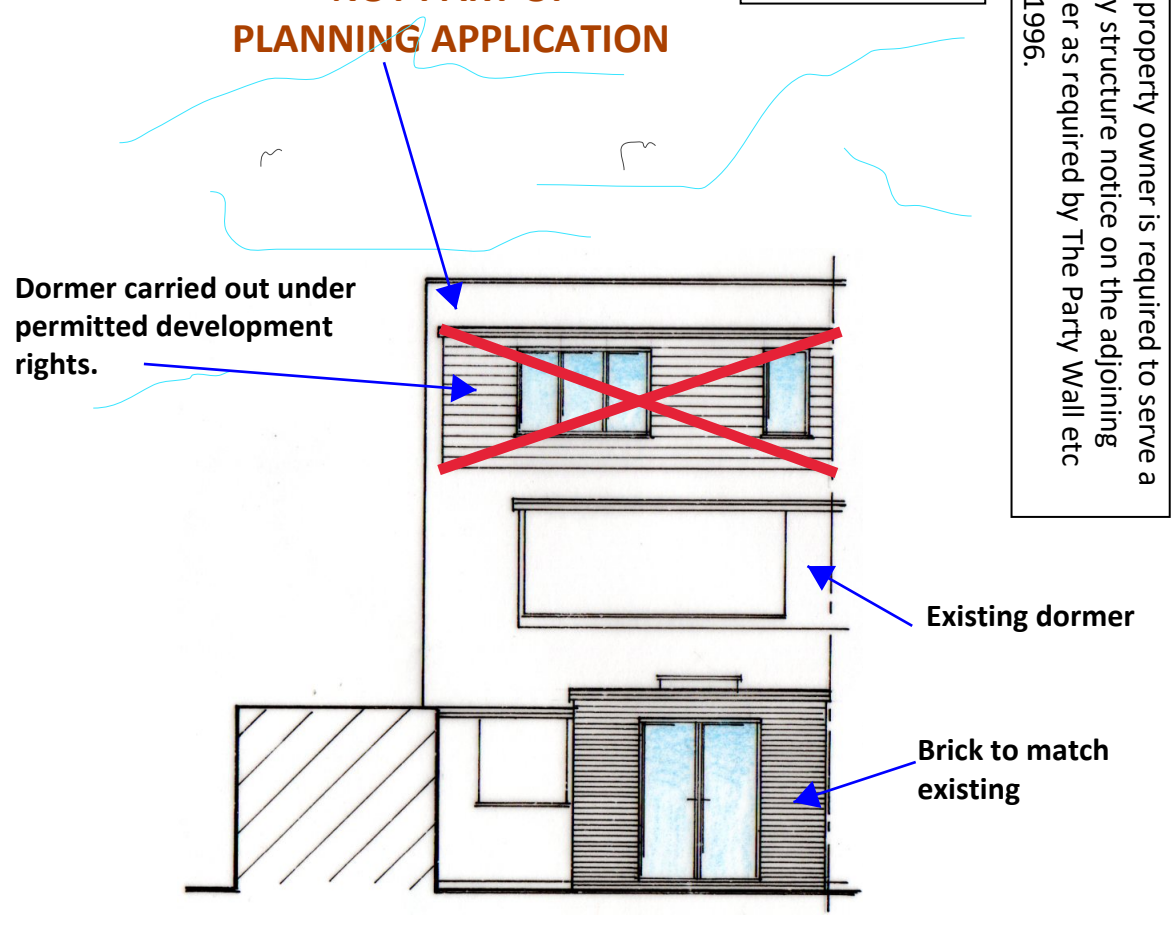


PROPOSED REAR ELEVATION (WEST) 1:100

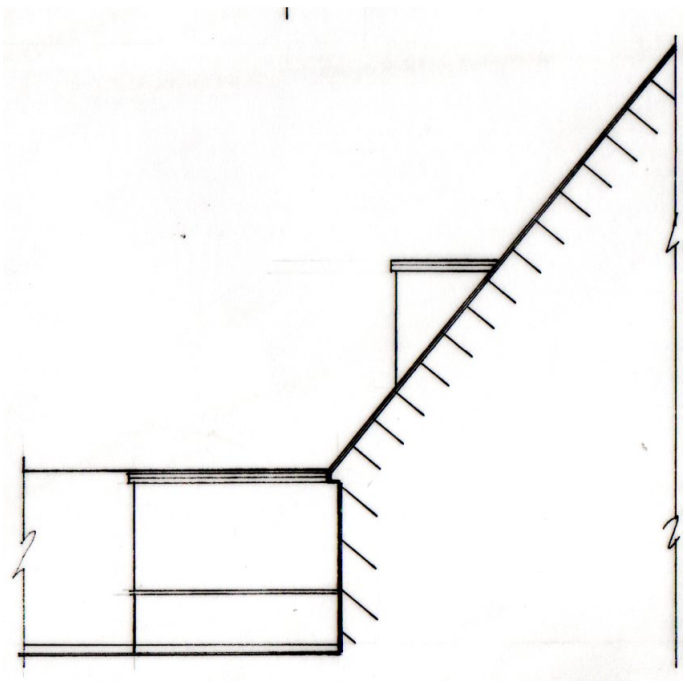


EXISTING SIDE ELEVATION (SOUTH) 1:100

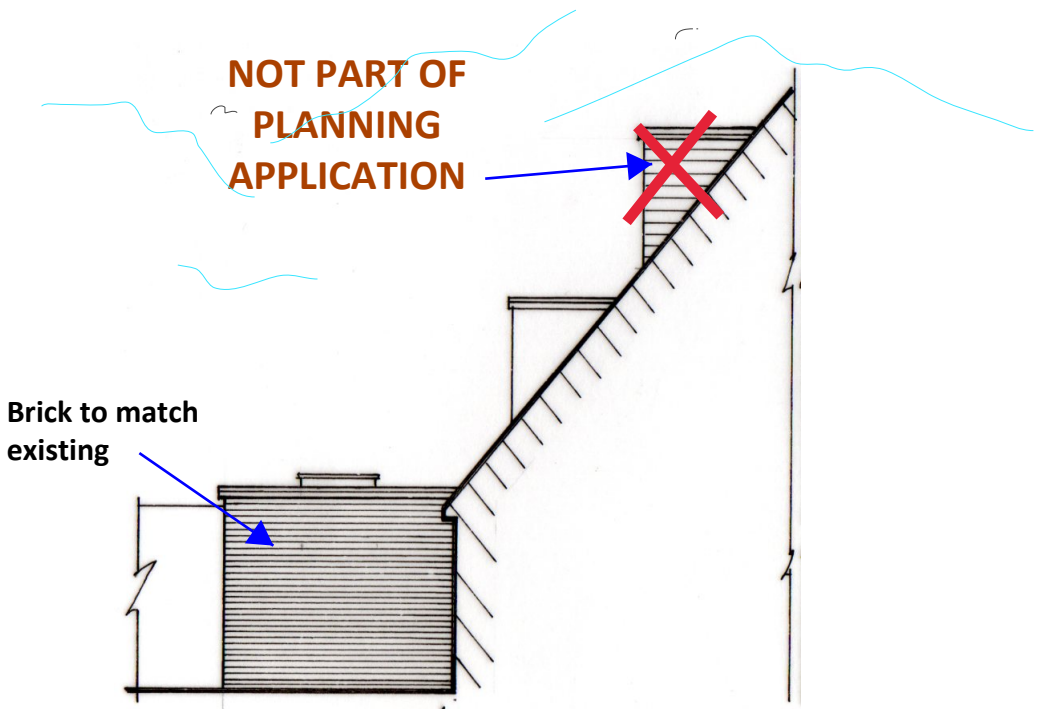


PROPOSED SIDE ELEVATION (SOUTH) 1:100

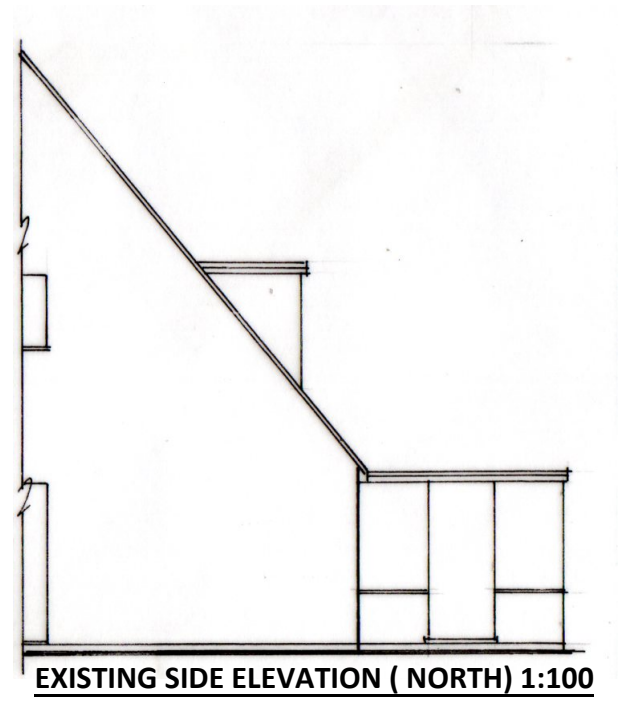

EXISTING SIDE ELEVATION (NORTH) 1:100

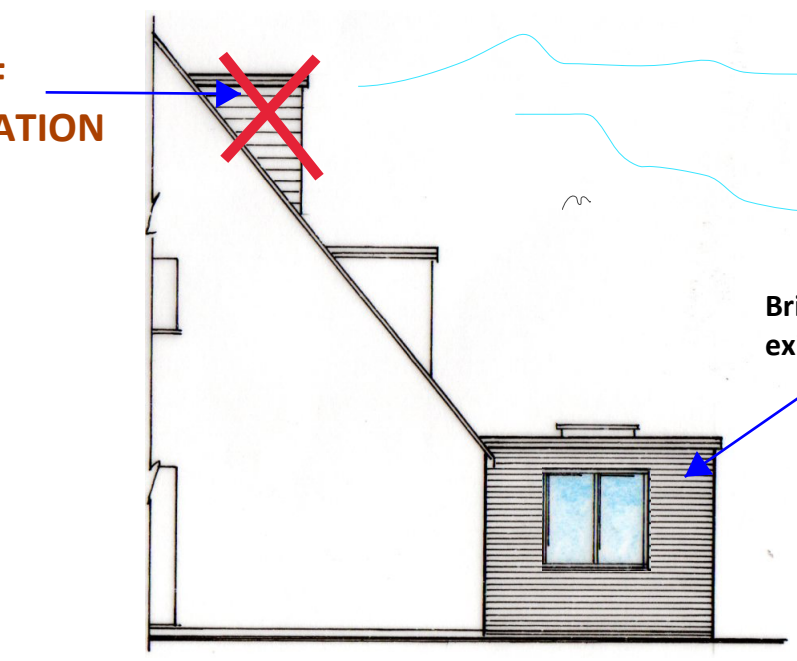

PROPOSED SIDE ELEVATION (NORTH) 1:100

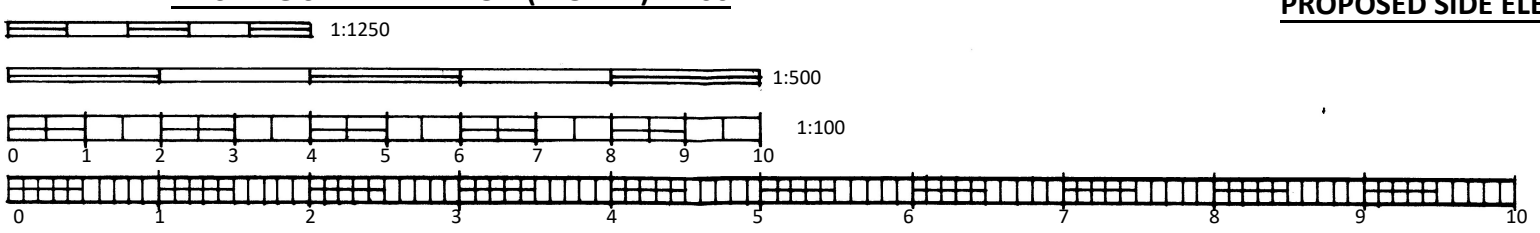

S.Barrett C.Build E, CABE

Architectural, Structural & Party Wall Services.

bsbpartywalls@yahoo.co.uk

07974 715009

31 TARRAGON WAY
SHOREHAM-BY-SEA

REAR EXTENSION

CLIENT: Mrs Bradley

DATE: 12.07.2021

DRWG No: BSB/21/876/1/A

A3