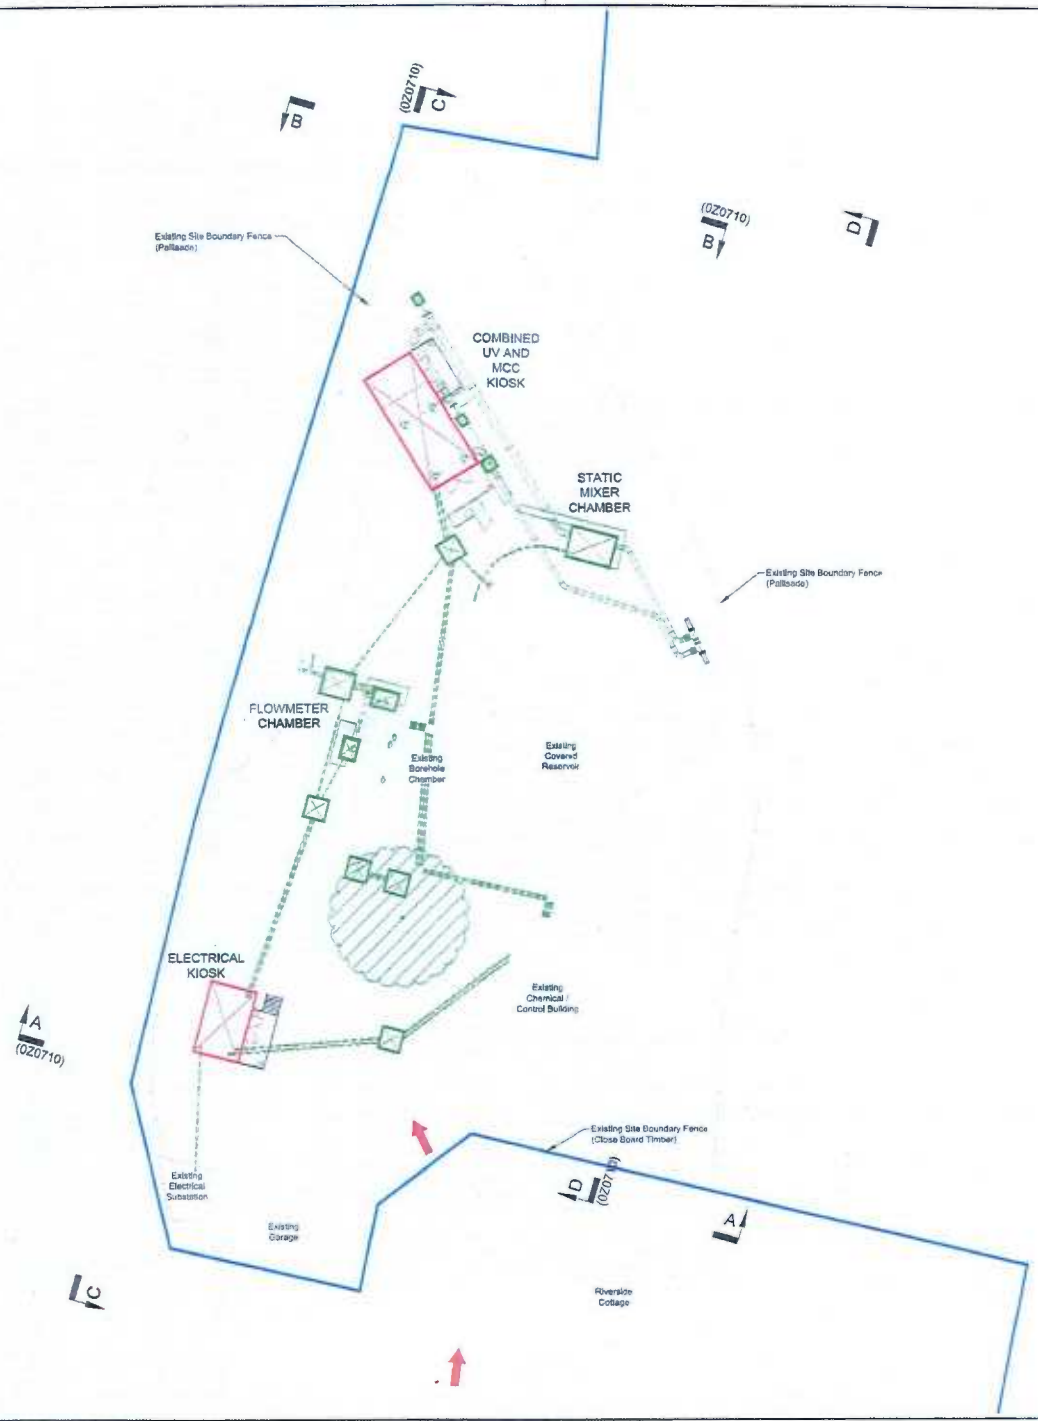



DATE VALID 15 MAR 2012

S.W. DRAWING No. AB.6500113.0Z0703 — REVISION B

NOTES

1. ALL DIMENSIONS IN MILLIMETRES AND ALL LEVELS IN METRES UNLESS SHOWN OTHERWISE.

REFERENCES

| | |
|---|---|
| AB.6500113.0Z0701 | PLANNING APPLICATION - LOCATION PLAN |
| AB.6500113.0Z0702 | PLANNING APPLICATION - SITE LOCATION PLAN |
| AB.6500113.0Z0704 | PLANNING APPLICATION - SITE LAYOUT PLAN |
| AB.6500113.0Z0705 | PLANNING APPLICATION - ELECTRICAL KIOSK - PLAN AND ELEVATION |
| AB.6500113.0Z0706 | PLANNING APPLICATION - COMBINED UV AND MCC KIOSK - PLAN AND ELEVATIONS |
| AB.6500113.0Z0707 | PLANNING APPLICATION - APPENDIX 1 - TREE CONSTRAINTS PLAN |
| AB.6500113.0Z0708 | PLANNING APPLICATION - APPENDIX 1 - TREE PROTECTION PLAN |
| AB.6500113.0Z0710 | PLANNING APPLICATION - SITE ELEVATIONS |

LEGEND

- SOUTHERN WATER LAND OWNERSHIP
- PERMITTED DEVELOPMENT
- PERMITTED DEVELOPMENT BELOW GROUND
- DEVELOPMENTS REQUIRING PLANNING PERMISSION
- NEW FOOTPATH
- SITE ACCESS
- UV ULTRA VIOLET
- MCC MOTOR CONTROL CENTRE
- EXISTING TREE TO BE REMOVED

SCALE 1: 200

m10 0 10m

CURRENT VERSION INFORMATION

B. ELEVATION ARROWS A-A, B-B, C-C AND D-D ADDED WITH REFERENCE TO ELEVATIONS DRAWING.

| DATE | CHKD | REVD | VER | REASON FOR ISSUE |
|---|---|---|---|---|
| 14.03.12 | [illegible] | DTN | PI | B | [illegible] |
| 27.01.12 | KJP | DTN | PI | A | PLANNING |

THIS DRAWING IS ISSUED BY SOUTHERN WATER SUBJECT TO THE CONDITIONS THAT IT IS NOT COPIED EITHER IN WHOLE OR IN PART OR DISCLOSED TO THIRD PARTIES UNLESS PRIOR WRITTEN AUTHORISATION IS OBTAINED FROM SOUTHERN WATER. SUCH VERSIONS OF THIS DRAWING SHOULD BE STAMPED SUPERSEDED OR DESTROYED. DO NOT SCALE THIS DRAWING - IF IN DOUBT ASK

Southern Water
Southern House
Yeoman Road
Worthing
West Sussex
BN13 3NX
Telephone (01903) 264444
Fax (01903) 691433

4D

DISINFECTION IMPROVEMENT
SHOREHAM WSW

PLANNING APPLICATION
OVERALL SITE LAYOUT PLAN

SHOREHAM — SITE/JOB NO. 10261Q

6500113 — SCALE 1:200 — SIZE A1

AB.6500113.0Z0703 — B

Based upon Ordnance Survey Digital Data with the permission of the controller of H.M.S.O. Crown Copyright Reserved Licence No. WU298530