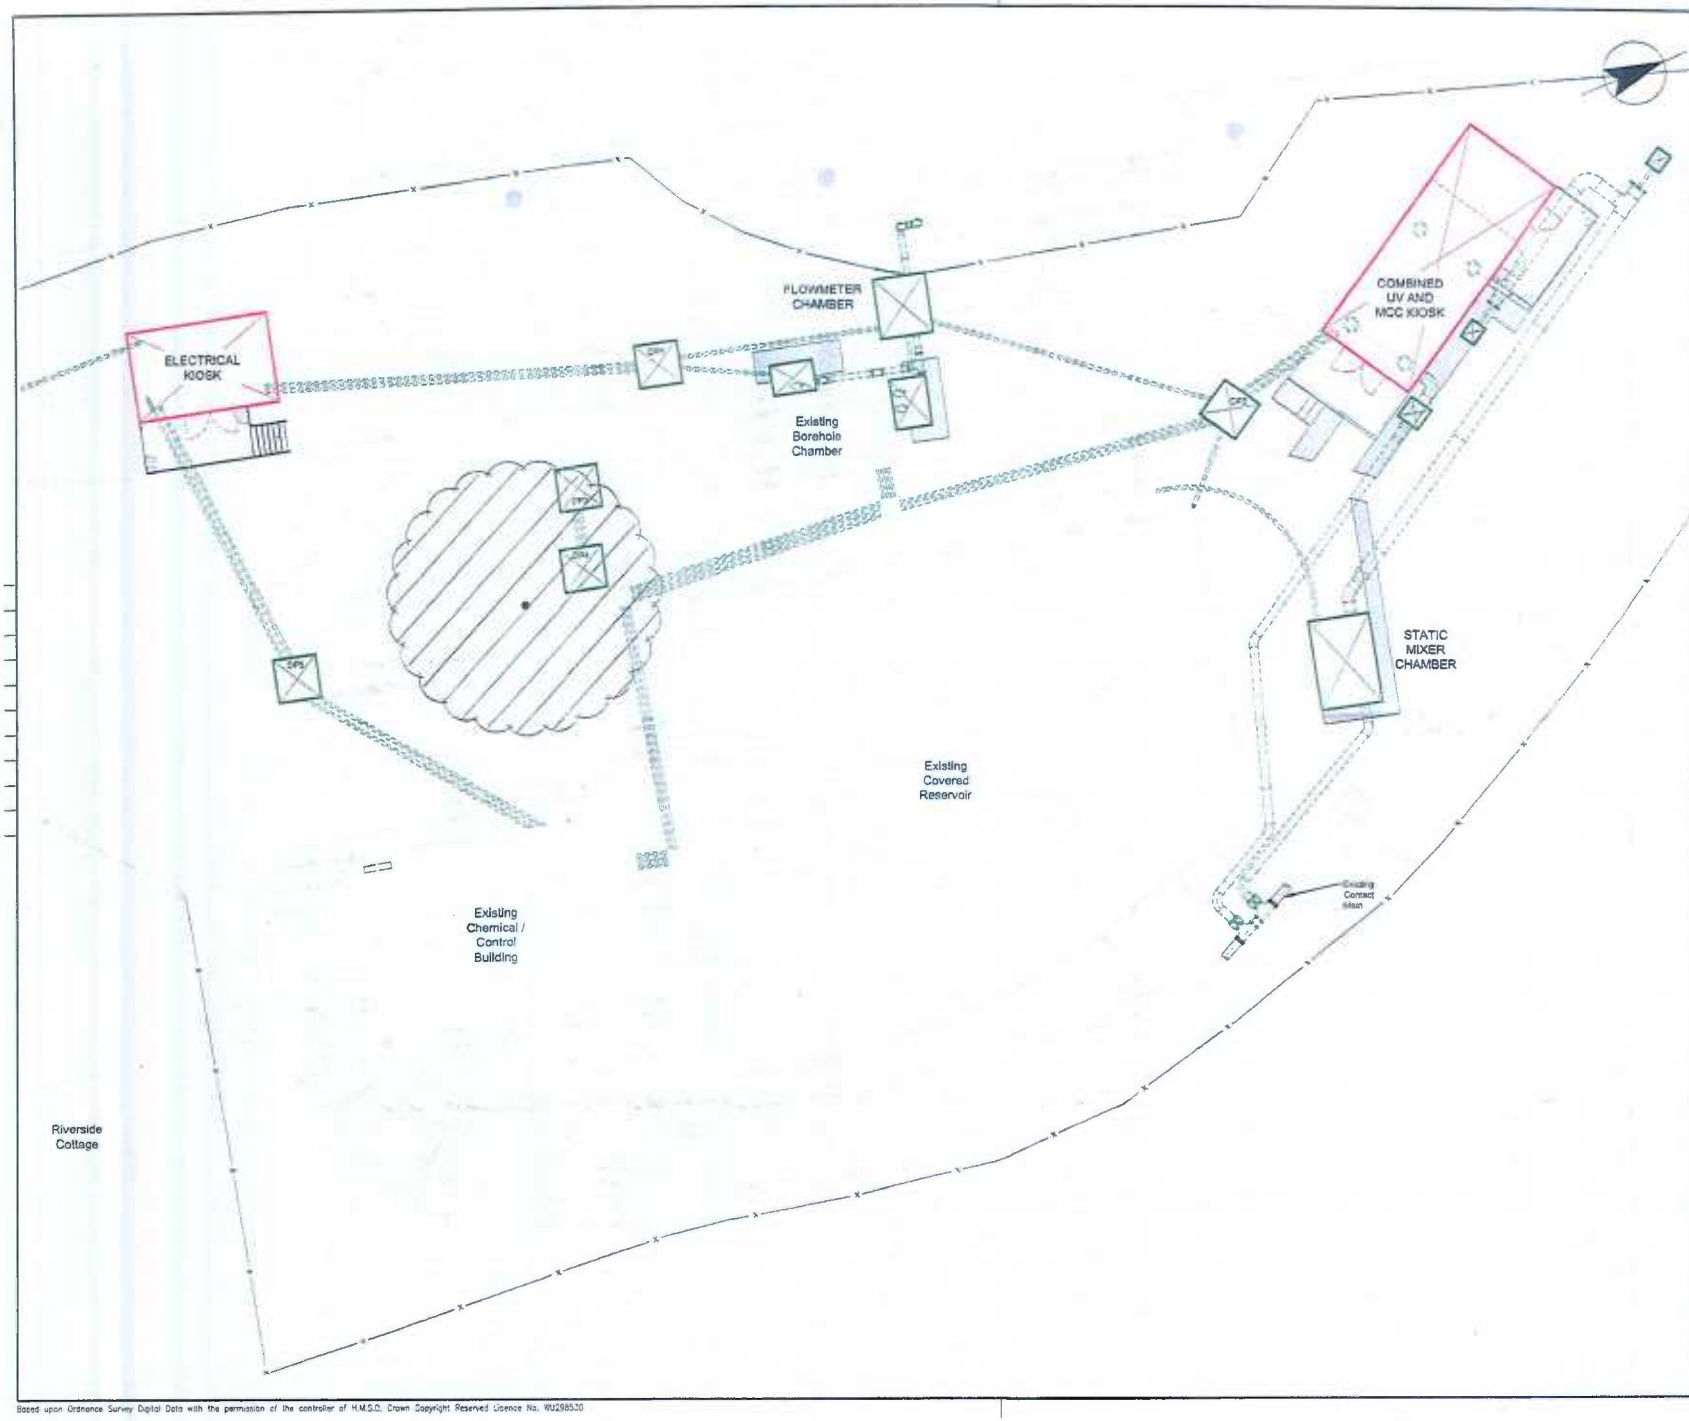

AWDM/

DATE

VALID

2012

S.W. DRAWING NO. AB.6500113.0Z0704 VER. A

NOTES

1. ALL DIMENSIONS IN MILLIMETRES AND ALL LEVELS IN METRES UNLESS SHOWN OTHERWISE.

REFERENCES

AB.6500113.0Z0701	PLANNING APPLICATION - LOCATION PLAN
AB.6500113.0Z0702	PLANNING APPLICATION - SITE LOCATION PLAN
AB.6500113.0Z0703	PLANNING APPLICATION - OVERALL SITE LAYOUT PLAN
AB.6500113.0Z0705	PLANNING APPLICATION - ELECTRICAL KIOSK - PLAN AND ELEVATION
AB.6500113.0Z0706	PLANNING APPLICATION - COMBINED UV AND MCC KIOSK - PLAN AND ELEVATIONS
AB.6500113.0Z0707	PLANNING APPLICATION - APPENDIX 1 - TREE CONSTRAINTS PLAN
AB.6500113.0Z0708	PLANNING APPLICATION - APPENDIX 1 - TREE PROTECTION PLAN

LEGEND

- PERMITTED DEVELOPMENT
- PERMITTED DEVELOPMENT BELOW GROUND
- DEVELOPMENTS REQUIRING PLANNING PERMISSION
- NEW FOOTPATH
- UV — ULTRA VIOLET
- MCC — MOTOR CONTROL CENTRE
- DP1 — NEW CABLE DRAW-PIT
- EXISTING TREE TO BE REMOVED

SCALE 1 : 100

m1 0 10m

CURRENT VERSION INFORMATION

DATE	DRWN	CHKD	REVD	SIR	REASON FOR ISSUE
27.01.12	KJP	DTN	PI	A	PLANNING

THIS DRAWING IS ISSUED BY SOUTHERN WATER SUBJECT TO THE CONDITIONS THAT IT IS NOT COPIED EITHER IN WHOLE OR IN PART OR DISCLOSED TO THIRD PARTIES UNLESS PRIOR WRITTEN AUTHORISATION IS GIVEN BY SOUTHERN WATER.

PREVIOUS VERSIONS OF THIS DRAWING SHOULD BE STAMPED SUPERSEDED ON DESTROYED

DO NOT SCALE THIS DRAWING - IF IN DOUBT ASK

Southern Water

Southern House
Yeoman Road
Worthing
West Sussex
BN13 3NX
telephone (01903) 264444
fax (01903) 691435

4D

ORIGINATORS DRAWING NO.

PROJECT TITLE

DISINFECTION IMPROVEMENT
SHOREHAM WSW

DRAWING TITLE

PLANNING APPLICATION
SITE LAYOUT PLAN

SITE UNIT MNEMONIC	SITE UNIT NO.
SHOREHAM	102810

PROJ.	SCALE	MASTER SIZE
6500113	1:100	A1

S.W. DRAWING NO. AB.6500113.0Z0704 VERSION A

Based upon Ordnance Survey Digital Data with the permission of the controller of H.M.S.O. Crown Copyright Reserved Licence No. WU298530