

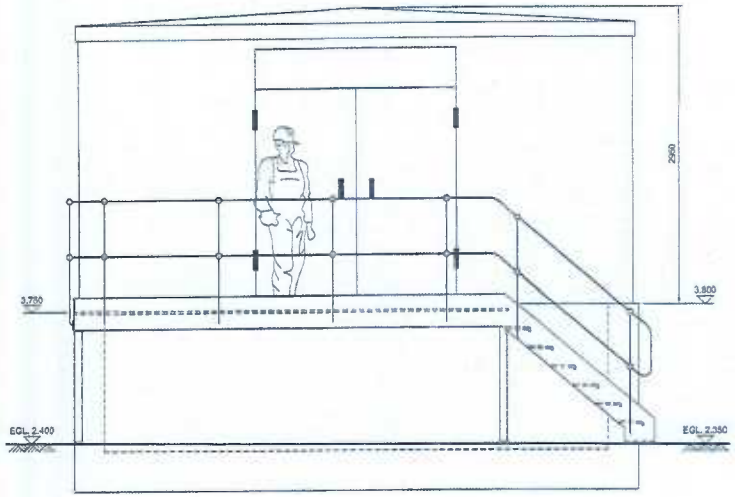


ELEVATION VIEW ON 'W'

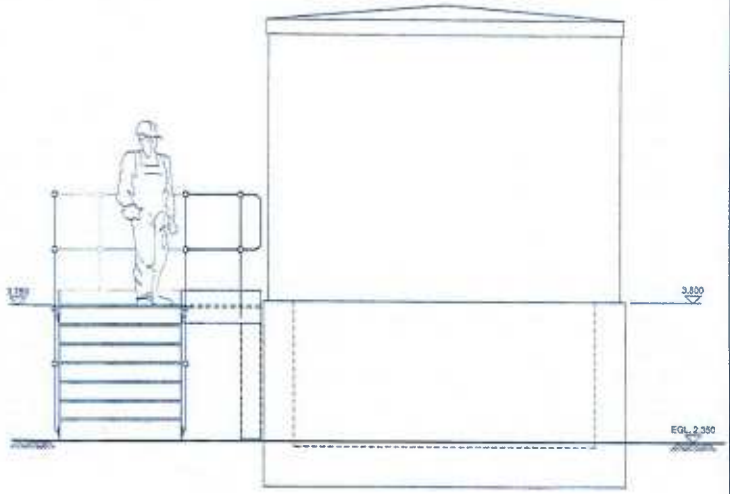

ELEVATION VIEW ON 'X'

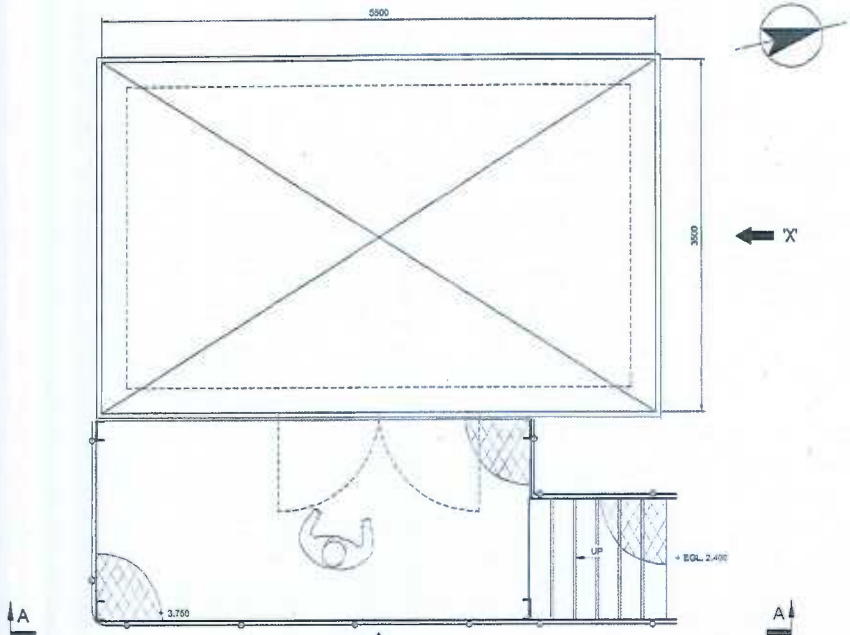

PLAN

S/W DRAWING NO. AB.6500113.0Z0705 ISSUE A

NOTES

1. ALL DIMENSIONS IN MILLIMETRES AND ALL LEVELS IN METRES UNLESS SHOWN OTHERWISE.

ADUR & W[illegible]NG PLANNING SERVICES
PLAN AWDM/[illegible]
DATE VALID 15 MAR 2012

REFERENCES

AB.6500113.0Z0701	PLANNING APPLICATION - LOCATION PLAN
AB.6500113.0Z0703	PLANNING APPLICATION - SITE LOCATION PLAN
AB.6500113.0Z0703	PLANNING APPLICATION - OVERALL SITE LAYOUT PLAN
AB.6500113.0Z0704	PLANNING APPLICATION - SITE LAYOUT PLAN
AB.6500113.0Z0706	PLANNING APPLICATION - COMBINED UV AND MCC KIOSK - PLAN AND ELEVATIONS
AB.6500113.0Z0707	PLANNING APPLICATION - APPENDIX 1 - TREE CONSTRAINTS PLAN
AB.6500113.0Z0708	PLANNING APPLICATION - APPENDIX 1 - TREE PROTECTION PLAN

SCALE 1:20
0 1m

CURRENT VERSION INFORMATION

DATE	CHKD	REVD	VER	REASON FOR ISSUE
27.01.12	KJP	DTN	PI	A [illegible]

THIS DRAWING IS ISSUED BY SOUTHERN WATER SUBJECT TO THE CONDITIONS THAT IT IS NOT COPIED EITHER IN WHOLE OR IN PART OR DISCLOSED TO THIRD PARTIES UNLESS PRIOR WRITTEN AUTHORISATION IS GIVEN BY SOUTHERN WATER
PREVIOUS VERSIONS OF THIS DRAWING SHOULD BE STAMPED SUPERSEDED OR DESTROYED
DO NOT SCALE THIS DRAWING - IF IN DOUBT ASK

Southern Water
Southern House
Yeoman Road
Worthing
West Sussex
BN13 3NX
telephone (01903) 264444
fax (01903) 691435

4D

ORIGINATORS DRAWING NO. [illegible] VERSION

PROJECT TITLE
DISINFECTION IMPROVEMENT
SHOREHAM WSW

DRAWING TITLE
PLANNING APPLICATION
ELECTRICAL KIOSK
PLAN AND ELEVATION

SITE UNIT WWTW/PS SHOREHAM SITE UNIT NO. 102610

PROJECT NO. 6500113 SCALE 1:25 MASTER SIZE A1

S/W DRAWING NO. AB.6500113.0Z0705 VERSION A