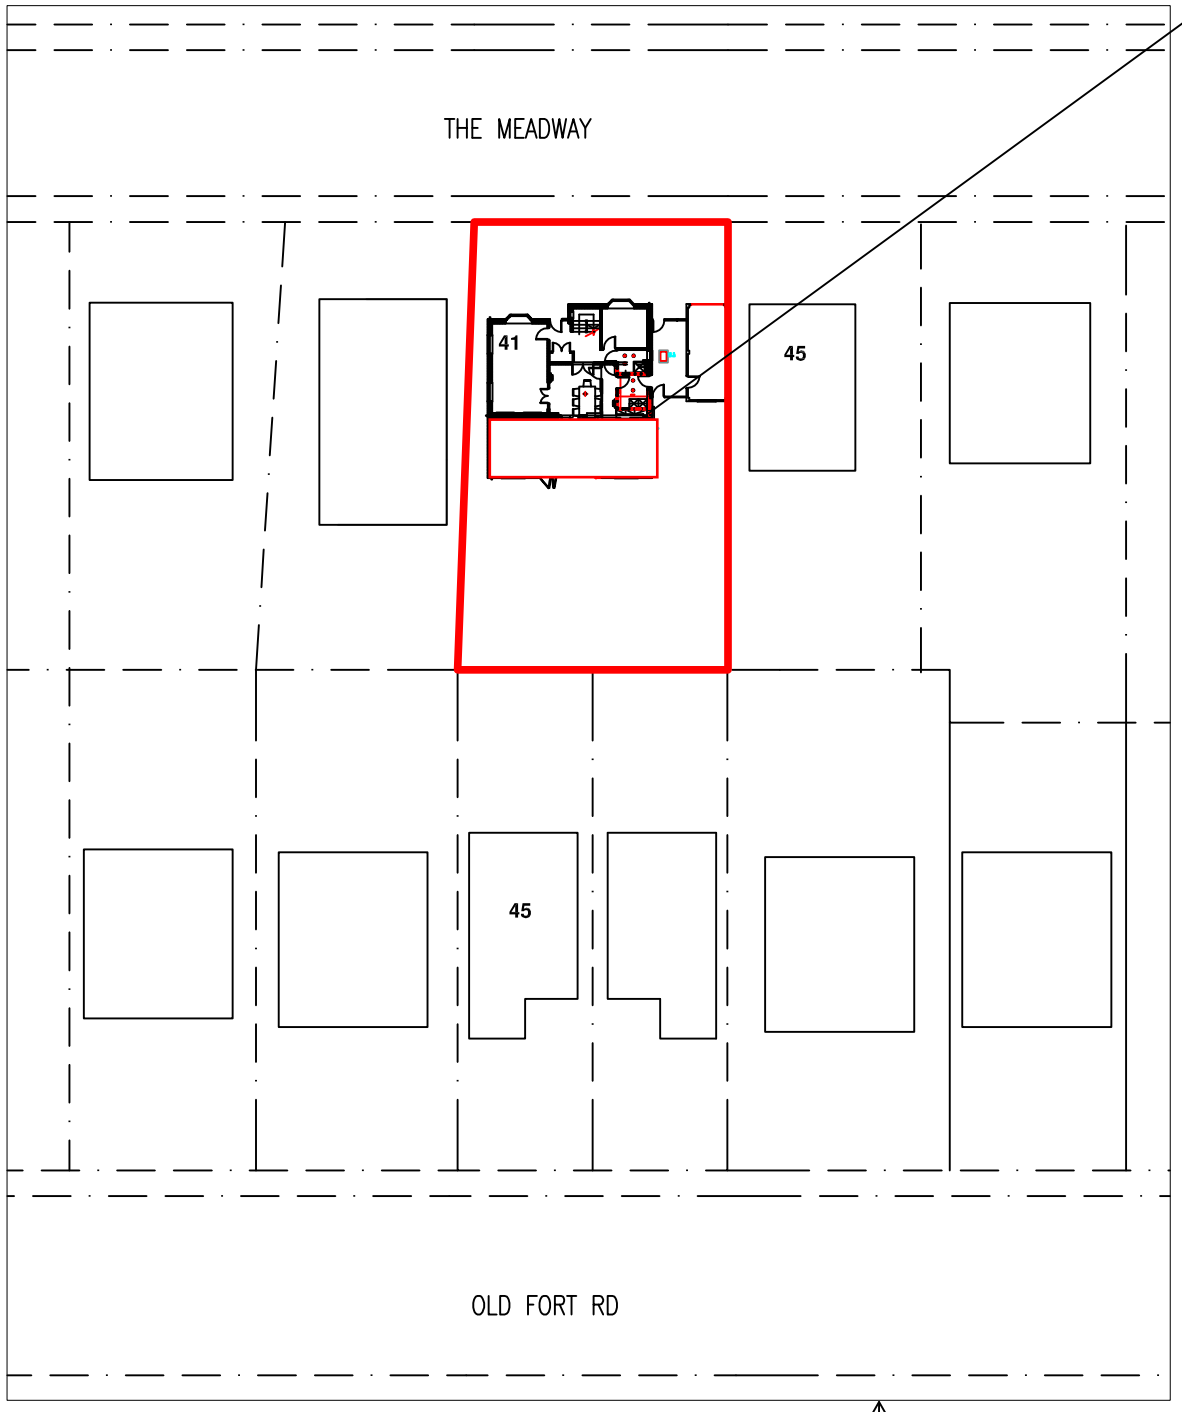

BLOCK PLAN 1:500

10m 20m 30m 40m

1:500 Scale Bar

Proposed extension to rear in solid hatch

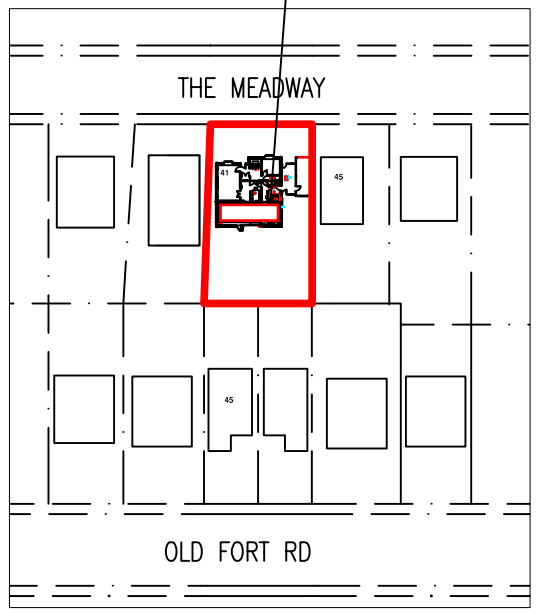

Location Plan 1:1250

10m 20m 30m 40m 50m

1:1250 Scale Bar

Note: All dimensions to be checked on site.

Copyright of:

bjw
Architectural & Planning Services
15 West Street
Shoreham By Sea
West Sussex
BN43 5WF

01273 441009 (after 6pm)
07856899101
e-mail: benwhitby15@yahoo.co.uk

Project:
Proposed rear extension at:
41 The Meadway
Shoreham By Sea
Sussex

Title:
BLOCK & Location PLAN

Client: Malcolm Clear

Scale:
1:500,1:1250 @ A3 paper size

Date: 25.10.11

Drawn: BW

Drg. No. 04

Rev'n