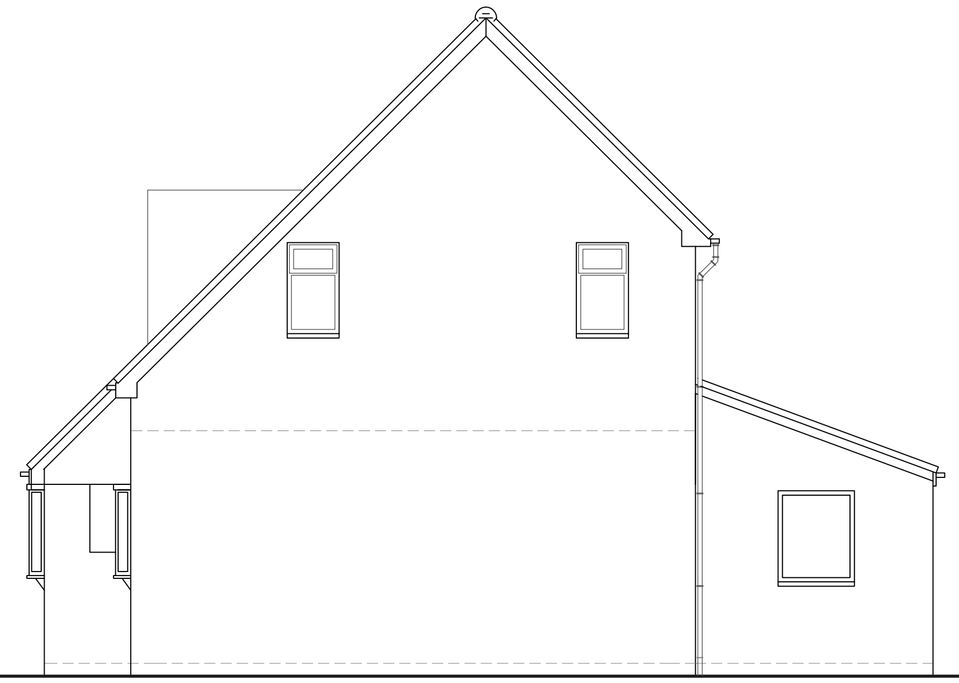

West (Side) Elevation



South (Rear) Elevation

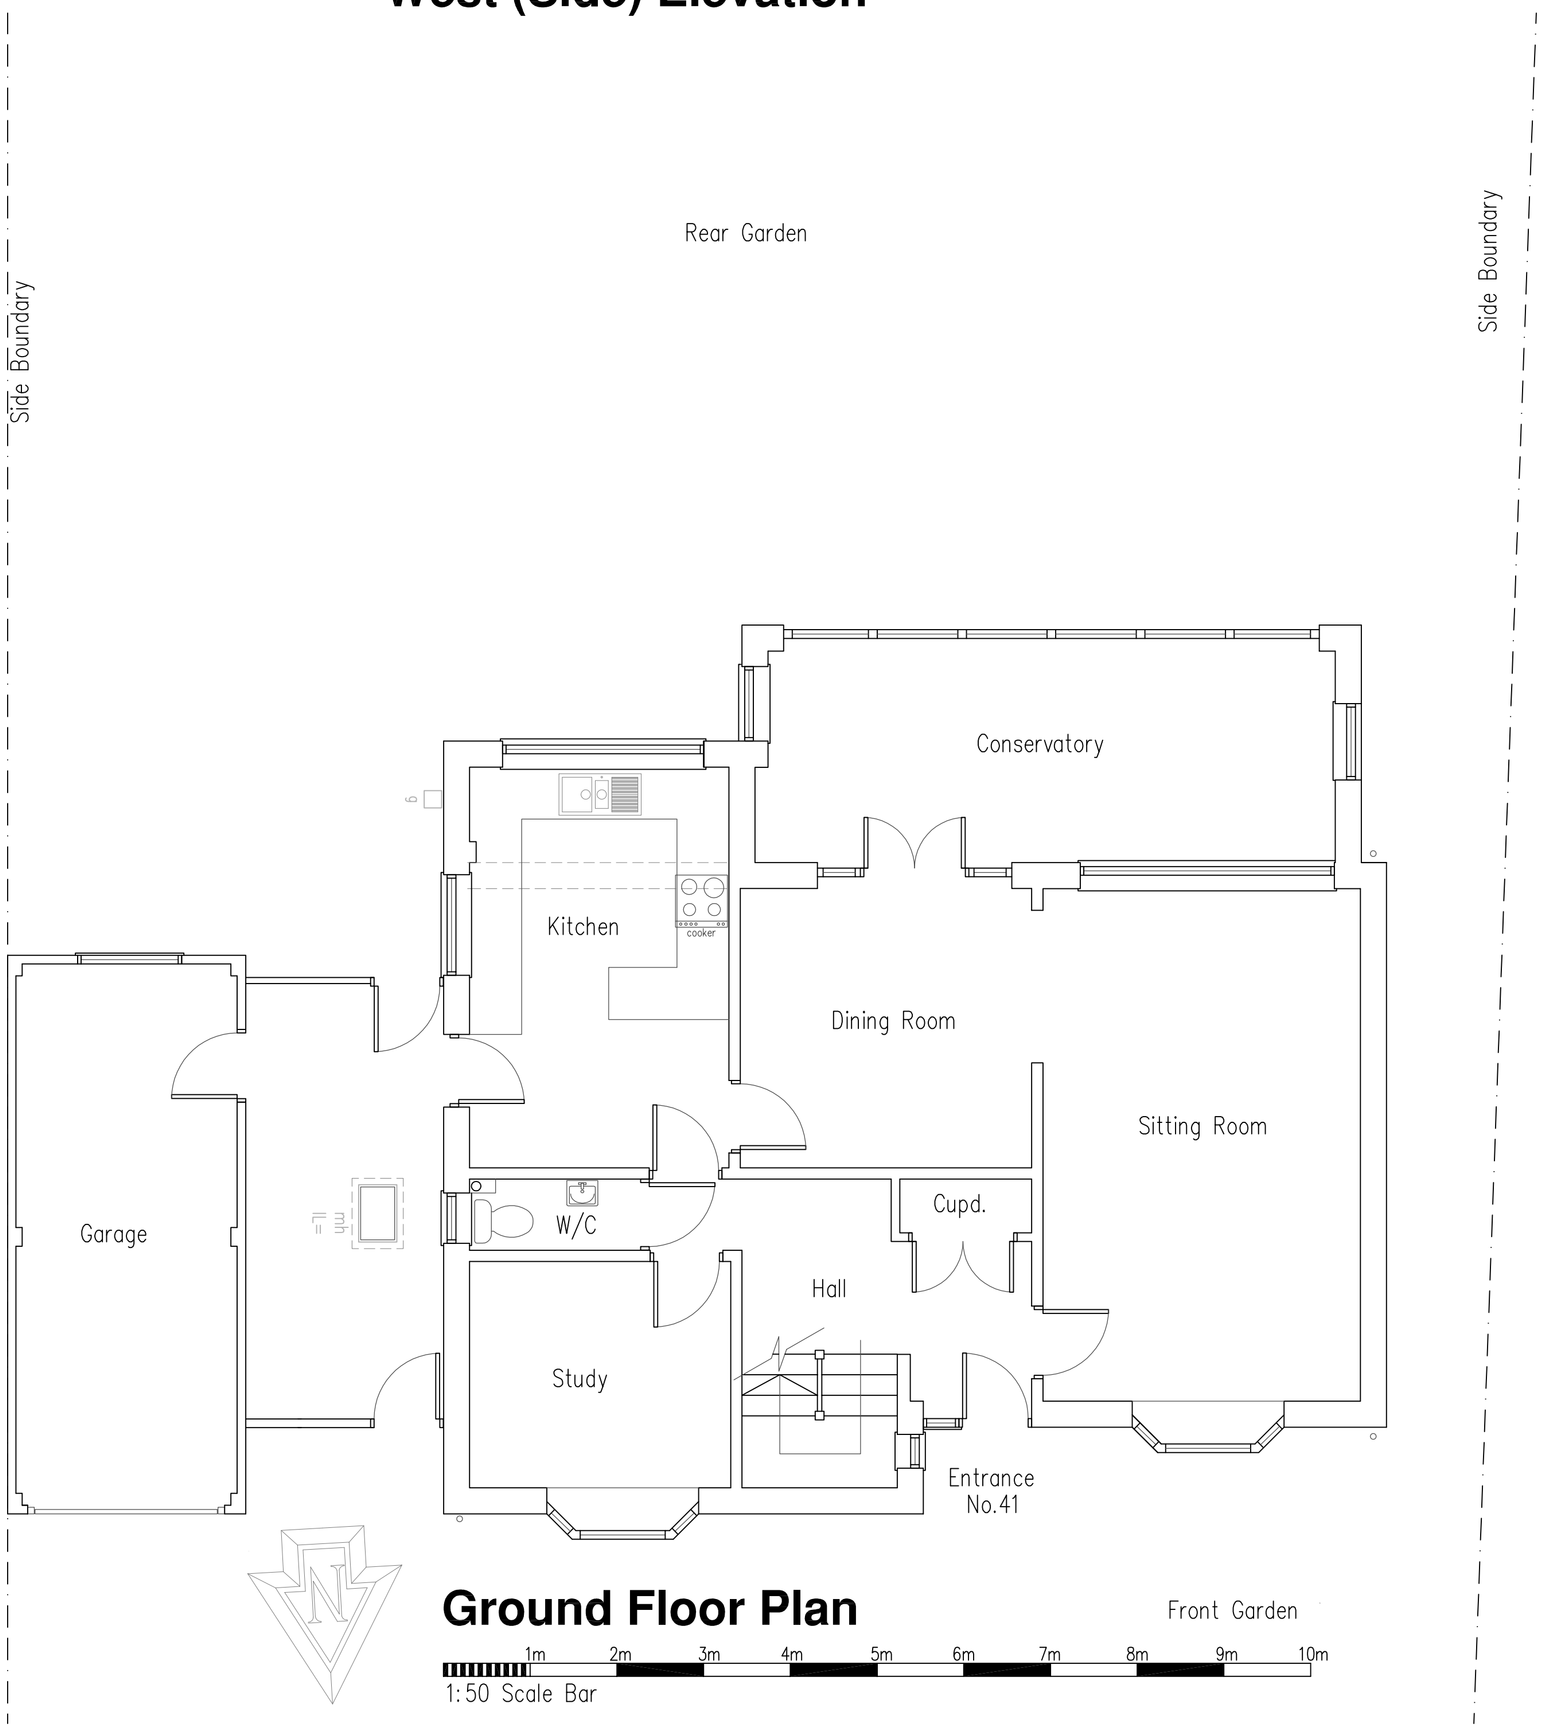

Ground Floor Plan

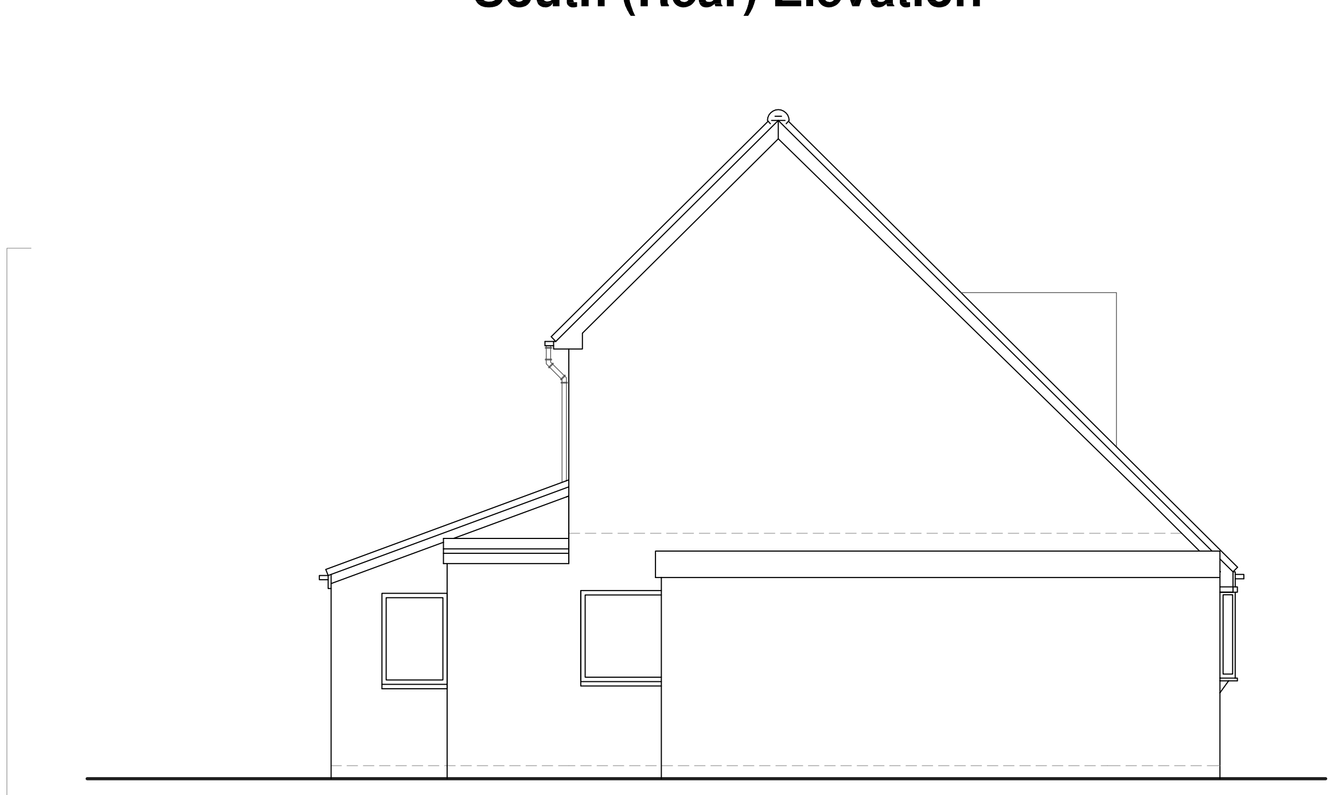

East (Side) Elevation

DO NOT SCALE FROM THIS DRAWING
AS PHOTOCOPIES WILL BE SUBJECT TO DISTORTION
DRAWINGS TO BE READ IN CONJUCTION WITH ALL OTHER ARCHITECT'S & STRUCTURAL ENGINEER'S CONTRACT DRAWINGS & SPECIFICATIONS.
ANY DISCREPANCIES MUST BE BROUGHT TO THE ATTENTION OF THE ARCHITECT IMMEDIATELY.
THE CONTRACTOR MUST VERIFY ALL DIMENSIONS BY SITE MEASUREMENT BEFORE ORDERING MATERIALS OR MANUFACTURING COMPONENTS.
SUBSTITUTE MATERIALS & PRODUCTS TO THOSE NAMED WILL BE ACCEPTABLE IF PROVEN TO BE OF EQUAL OR HIGHER PERFORMANCE AND NOT IN CONFLICT WITH OTHER ELEMENTS.

Project:
Proposed Rear Single Storey Extension At:
41 The Meadway
Shoreham Beach
Shoreham By Sea West Sussex
BN43 5RN

Drawing title:
Plans & Elevations As Existing

Client:
Mr & Mrs M. Clear

Copyright of:
Architectural & Planning Services
15 West Street
Shoreham By Sea
West Sussex
BN43 5WF
bjw
01273 441009 (after 6pm)
07856899101
e-mail: benwhitby15@yahoo.co.uk

Scale:	Paper size
1:50	A1
Date: 3.10.2011	Drawn: BJW
Drg. No. 01	Rev'n

Note: All dimensions to be checked on site.