All dimensions must be checked on site.

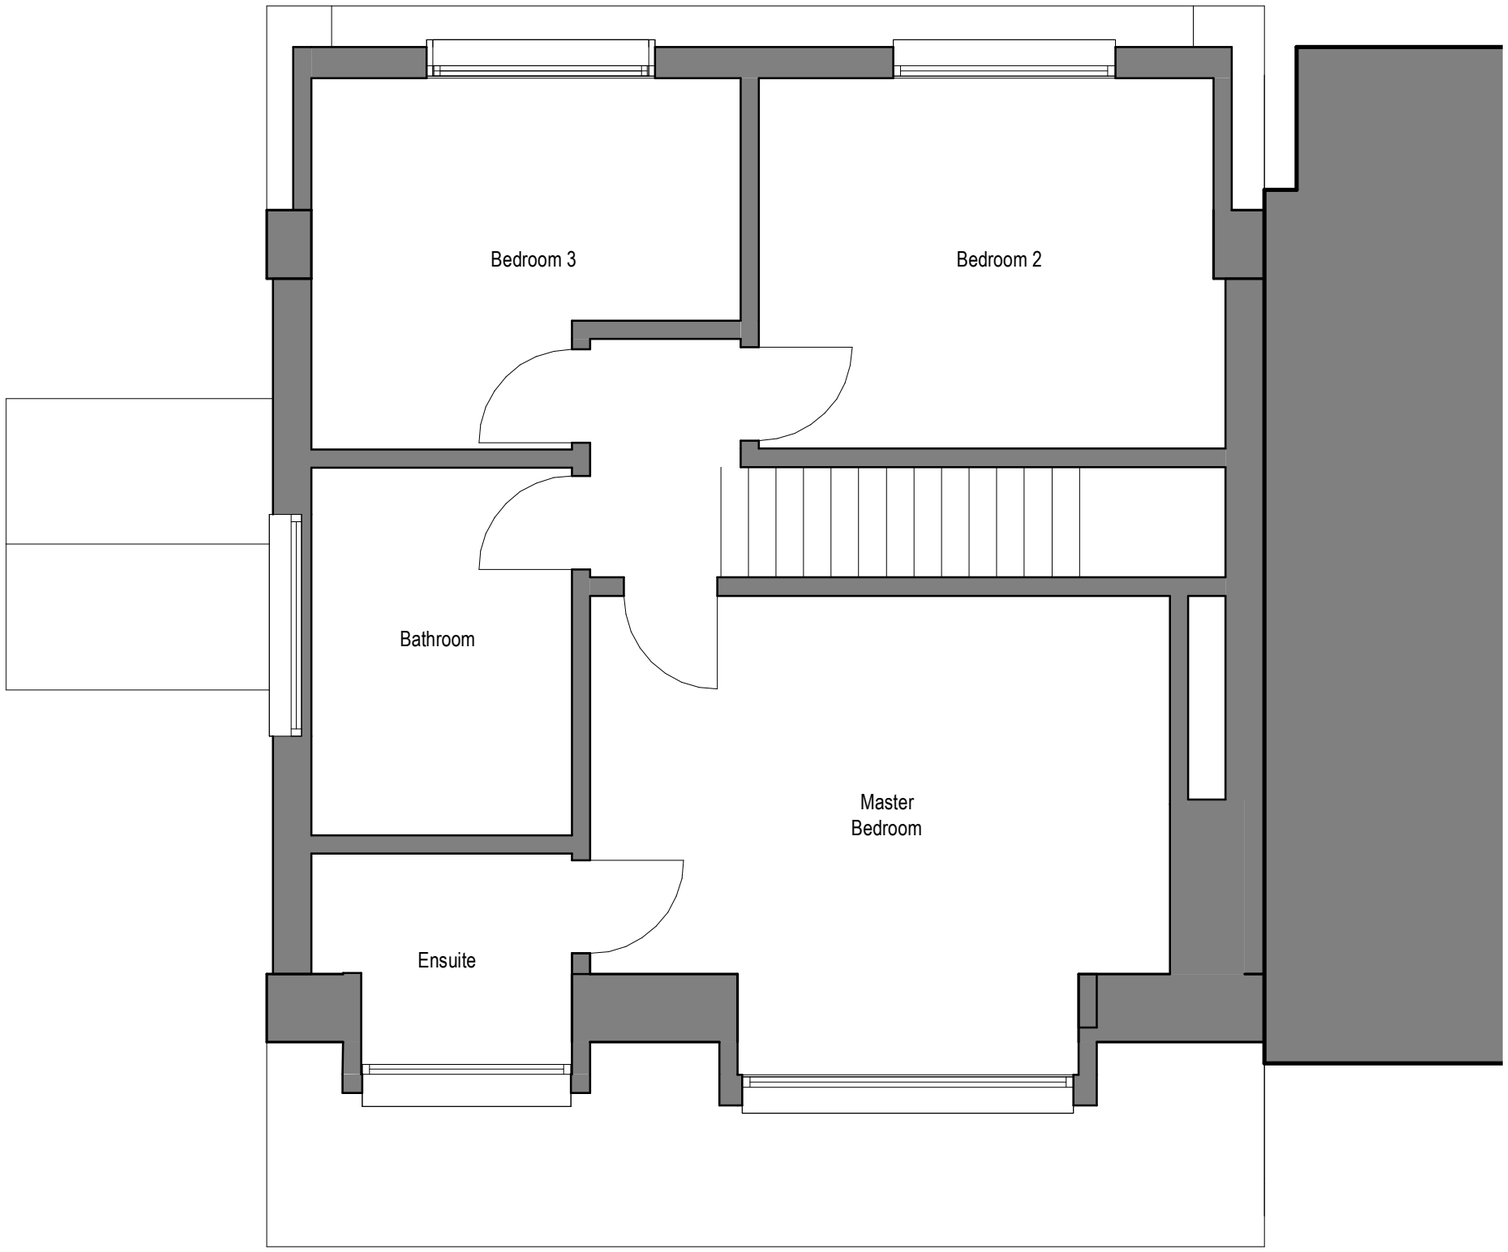

01 Existing First Floor Plan
1 : 50

N

0 0.5m 1m 2m

Client Private Client	Project 8 Marlinspike Extension
Drawing Title Existing First Floor Plan	
Drawing Number Project - Originator - Zone - Level - Type - Role - Number EMS-GSP-ZZ-01-M2-A-20001	
Purpose of issue Planning	Status S0 / Revision
Scale at A3 1 : 50	Date 25.09.20 / Drawn / Checked