

EXISTING FRONT ELEVATION



EXISTING REAR ELEVATION

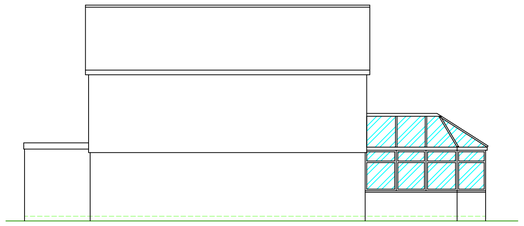

EXISTING SIDE ELEVATION

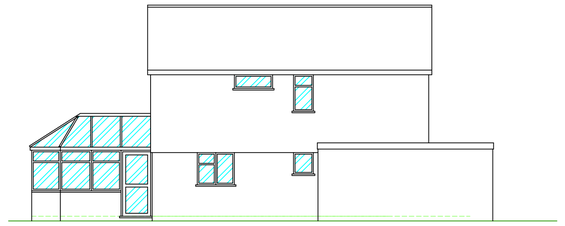

EXISTING SIDE ELEVATION



PROPOSED FRONT ELEVATION

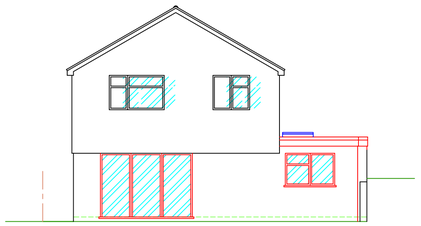

PROPOSED REAR ELEVATION

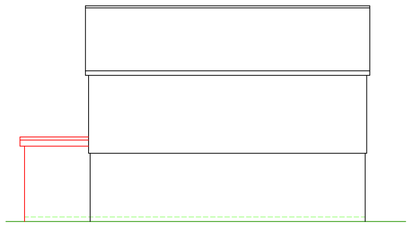

PROPOSED SIDE ELEVATION

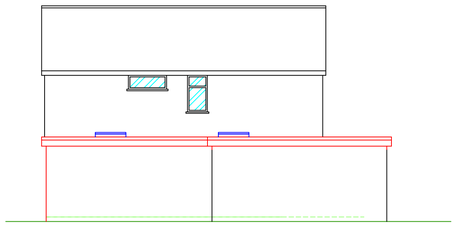

PROPOSED SIDE ELEVATION

Scale in Metres

0 1 2 3 4 5 10

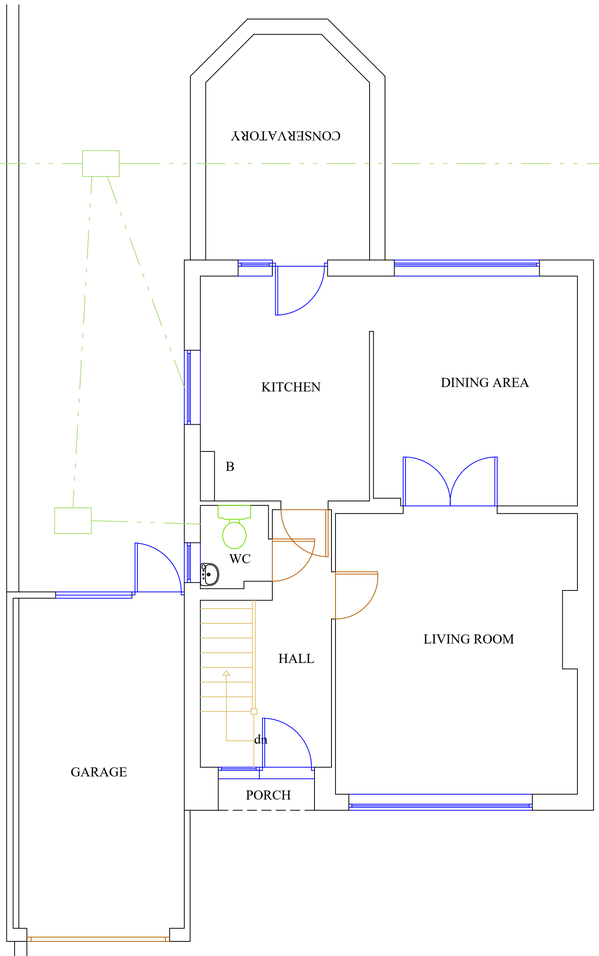

EXISTING GROUND FLOOR PLAN

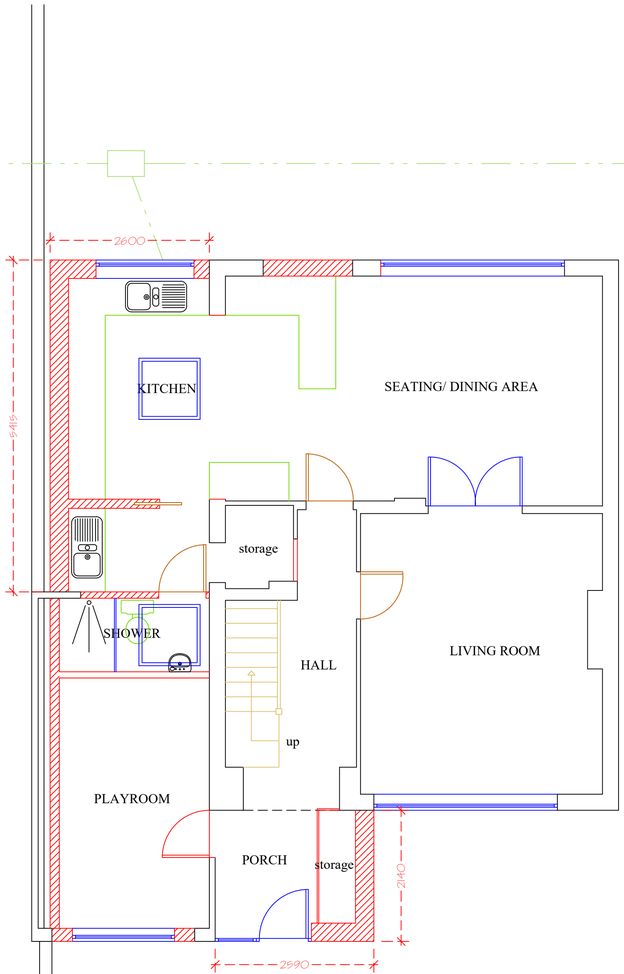

PROPOSED GROUND FLOOR PLAN

Scale in Metres

0 1 2 3 4 5



BLOCK PLAN
SCALE 1:500

Scale in Metres

0 5 10 15 20 30 40 50



© Crown Copyright and database rights 2023 OS Licence no. 100019980

SITE LOCATION PLAN
SCALE 1:1250

Scale in Metres

0 10 20 30 40 50 100

N

PLANNING FOR CLIENTS SINCE 1994

BUILDING HOME EXTENSIONS SINCE 1974

BUILDING REGULATIONS DOCUMENTS

item	description
A:	Structure:
B:	Fire Safety
C:	Site Preparation and Resistance to Moisture
D:	Toxic Substances
E:	Resistance to the Passage of Sound
F:	Ventilation
G:	Hygiene
H:	Drainage and Waste Disposal
J:	Combustion Appliances and Fuel Storage Systems
K:	Protection from Falling Collison and Impact.
L1:	Conservation of Fuel and Power in Dwellings.
L2:	Conservation of Fuel and Power in Buildings Other Than Dwellings.
M:	Access and Facilities for Disabled People.
N:	Glazing.
Reg 7:	Materials and workmanship.

NOTES

All dimensions must be checked on site and not scaled from this drawing before work commences.
Any discrepancy to be reported to BUILDING PLAN DESIGN
Any work commenced before Council Planning and Full Plans Building Regulations Approvals are at CLIENTS RISK.

	Date	Revisions
A	06-02-2023	PLANNING APPLICATION

PLANS
BUILDING PLAN DESIGN COMPANY LTD
Building Plan
Design Company LTD
25 LONG BEACH CLOSE
SOVEREIGN HARBOUR NORTH
EASTBOURNE
EAST SUSSEX BN23 5QA
Planning & Building Regulations Consultants.
Telephone : 07887 877733
Telephone : 01323 471818
e-mail : info@buildingplan.co.uk
www.buildingplan.co.uk

Client
MR TOM HAMER

Job Title
54 CHANCTONBURY DRIVE
SHOREHAM BY SEA
BN43 5GW

Drawing Title
PROPOSED SINGLE STOREY SIDE EXTENSION FRONT PORCH, GARAGE CONVERSION

Scale 1:50, 1:100

Date 02-12-2023 | Drawn By MONIKA RYAN

Drg. No. 25-22 | Rev. A

A1