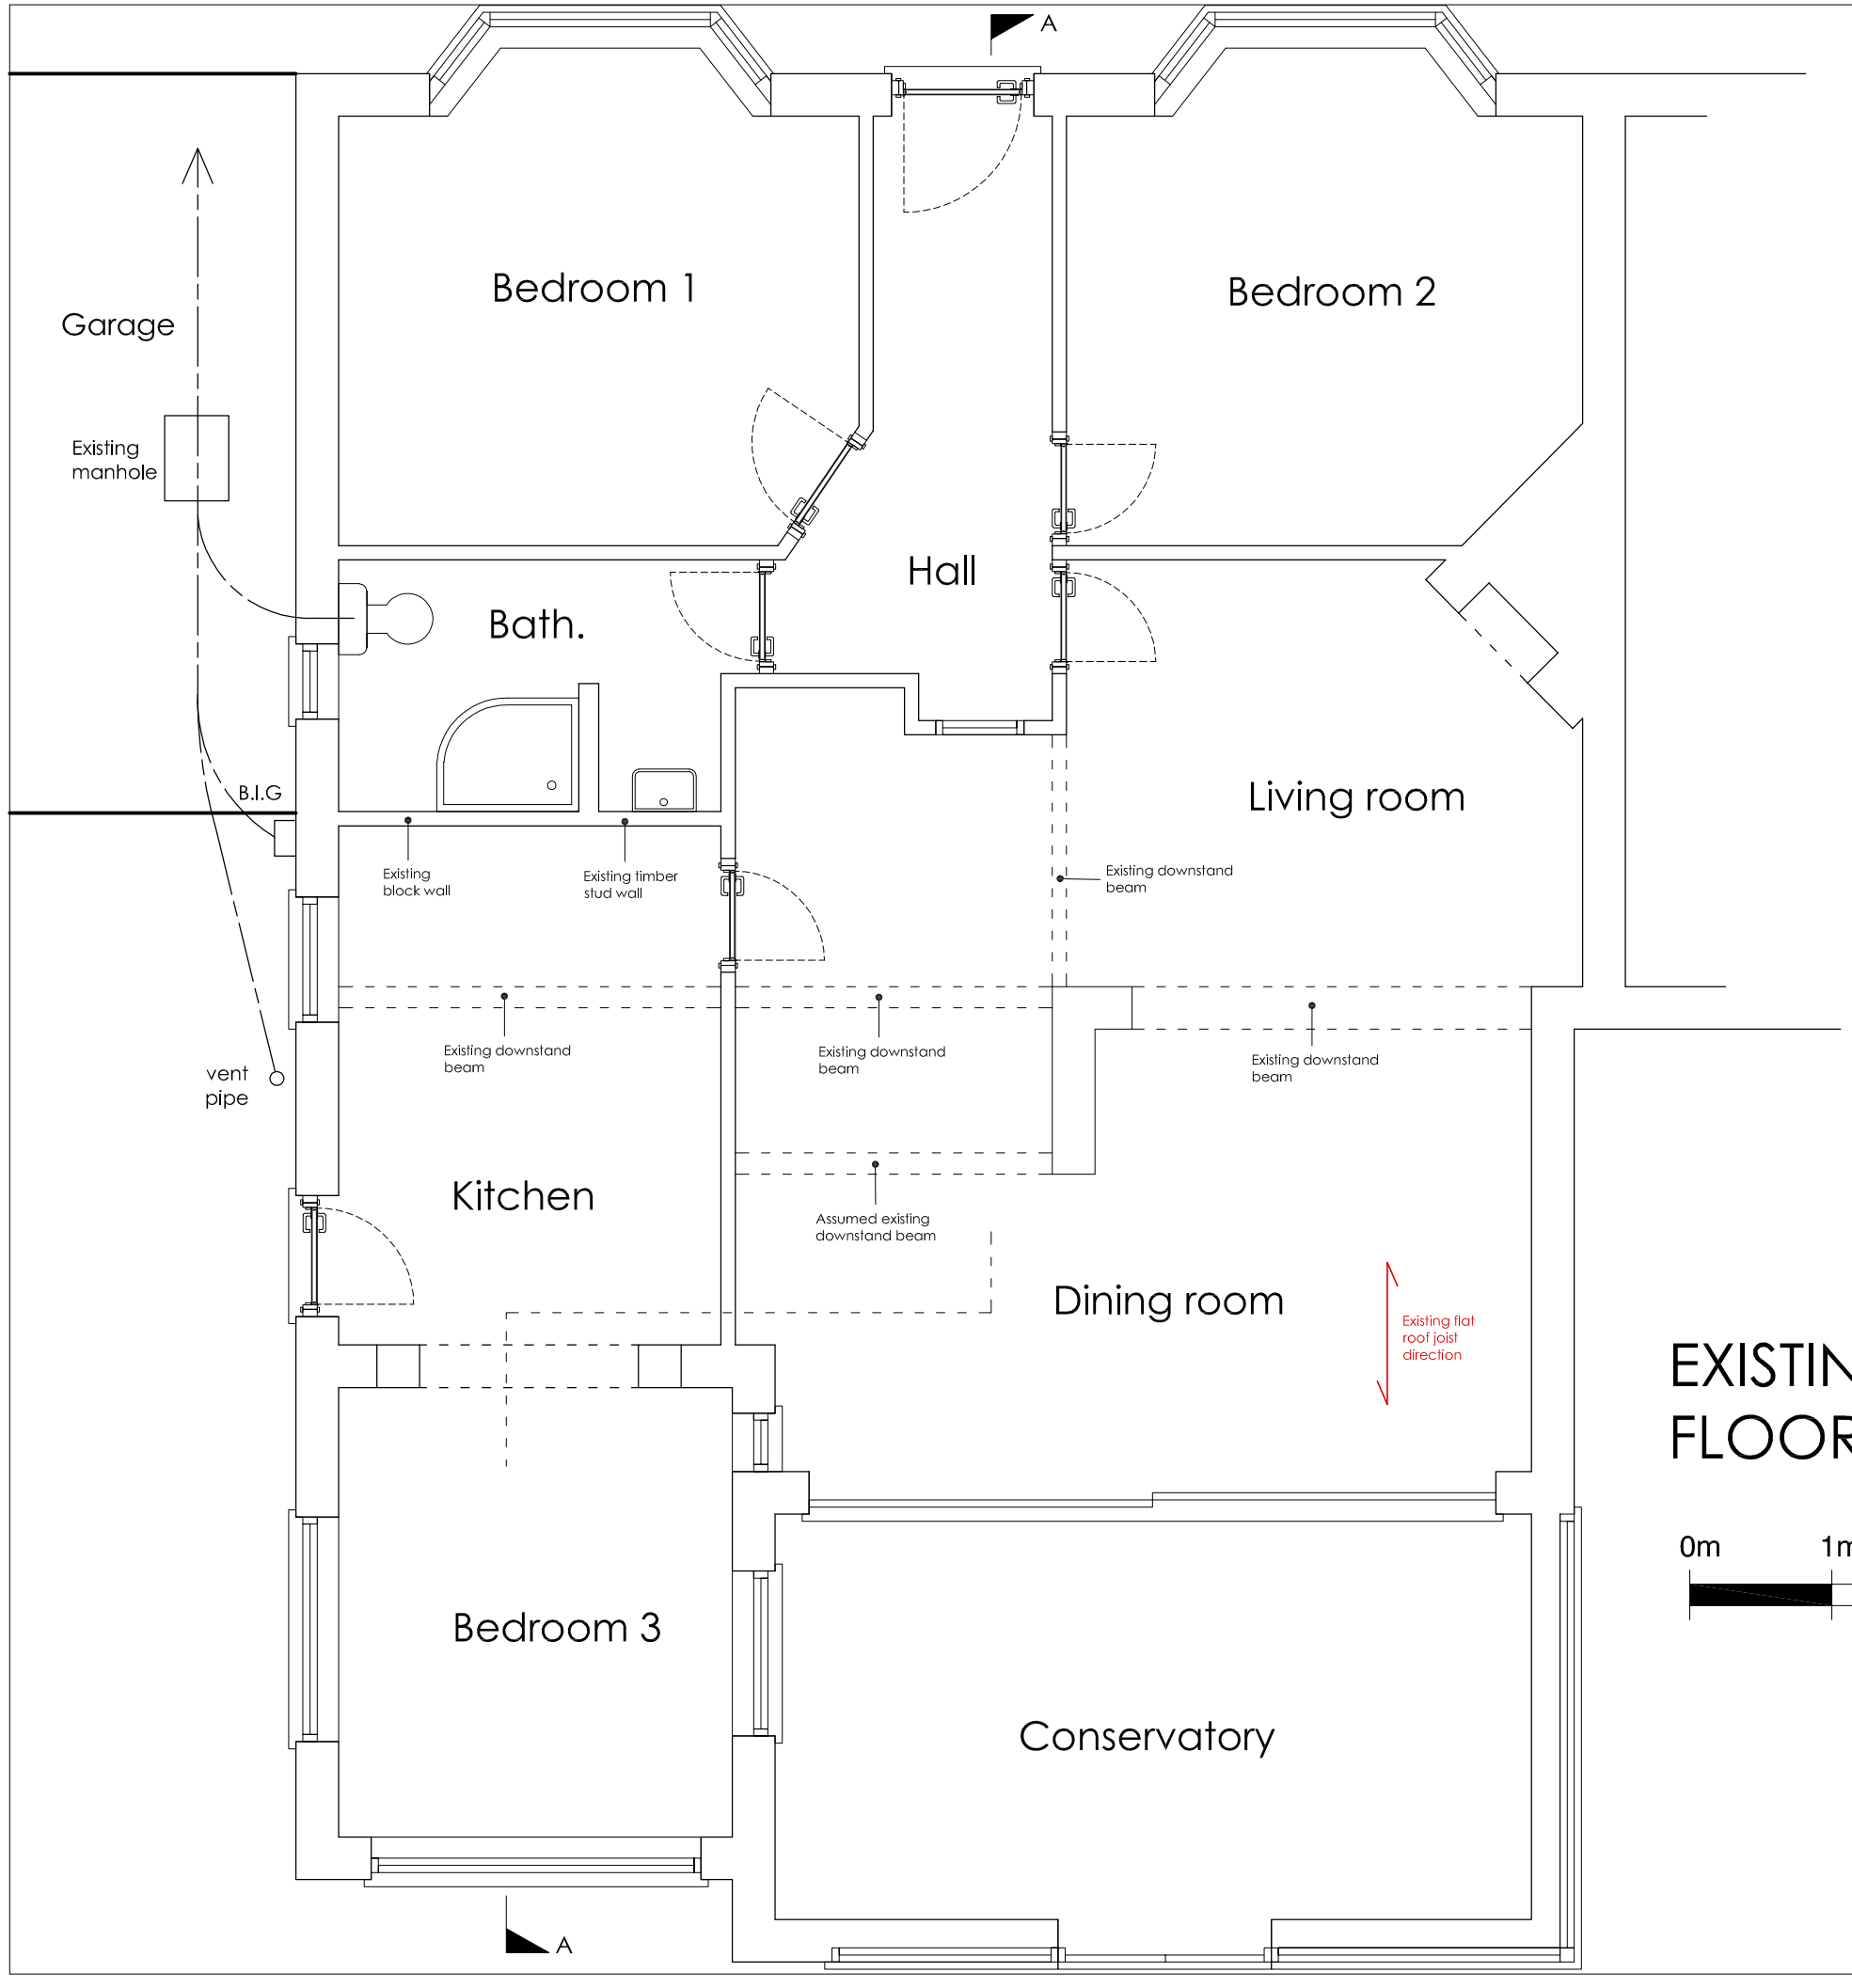

EXISTING GROUND FLOOR PLAN 1:50

0m 1m 2m 3m

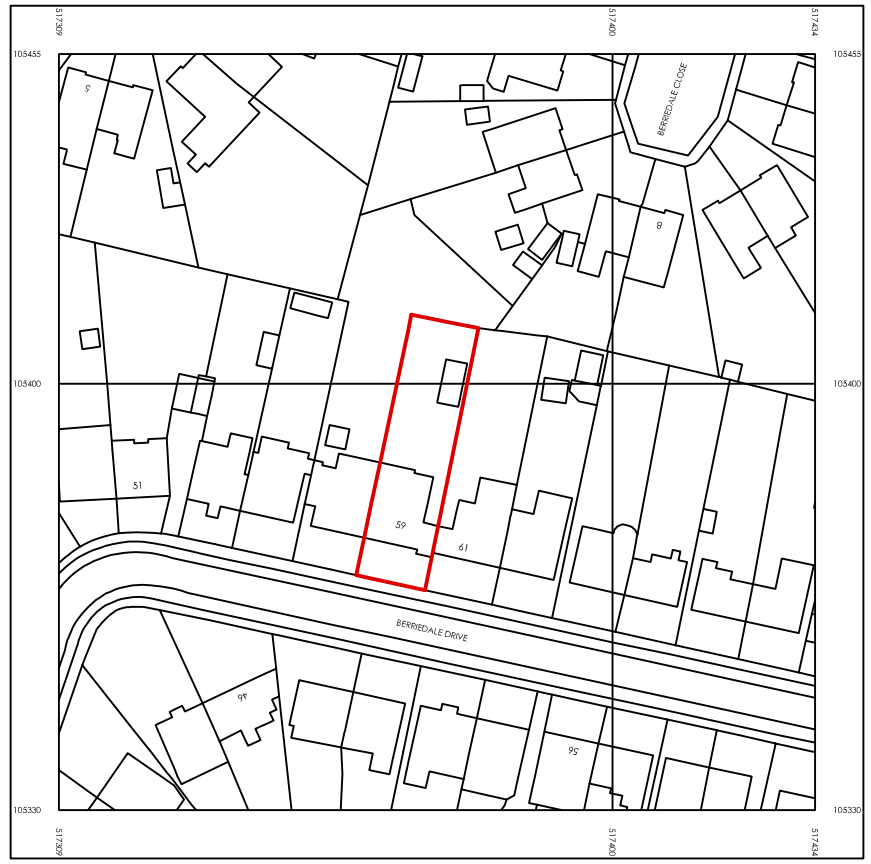

LOCATION PLAN 1:1250

0 20 40 60 80 100
Metres

N

ama
architectural & quantity surveying services
atterbury moore associates

Unit 1 Gosling Croft Business Park
Long Furlong
Clapham Worthing
West Sussex BN13 3UT

01903 871131
carl@atterburymoore.co.uk

Client:	Client
Address of Works:	59 Berriedale Road Sompting West Sussex BN15 0LD
Drawing Title:	Proposed Loft Conversion Planning Permission
Paper Size: A3	Date: July. 2020
Job Number: AD-206	Drawing Number: 01
Revision: A	

General Notes:

1: Do not scale from these drawings (unless for planning purposes).
2: Drawings to be read in conjunction with the structural calculations and the building notes provided.
3: The client/ contractor is advised to read the separate notes and the details provided in the structural calculations regarding the CDM regulations.
4: The property owner is reminded to serve a Party Wall Notice on any adjoining owner should they need to do so under the requirements of the Party Wall Act 1996.
5: No work should be undertaken until all consents (Planning and Building Control) have been received and approved in writing. Any work undertaken without consent is done so at the clients risk.
6: All dimensions to be checked on site prior to ordering any materials, kitchens or bathrooms.
7: All existing foundations and lintels taking any additional loads are to be exposed and agreed with the Building Control Officer.

Revision	Date	Amendment
A	04/08/20	Garage added