4.17m²

12.93m³ vol of Hip to Gable
4.17m² dormer profile x 5.578= 23.26m³
36.19m³ total volume of roof additions

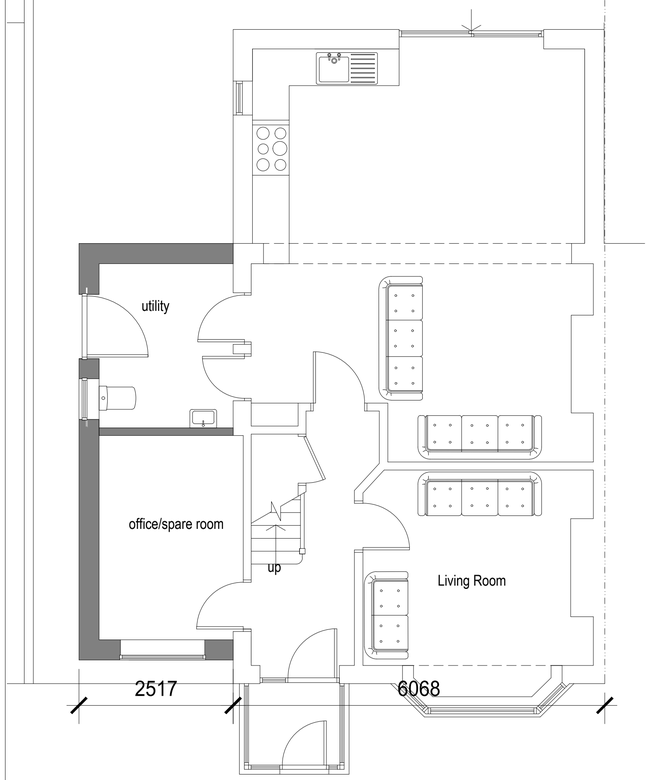

Proposed Ground Floor Plan 1:50

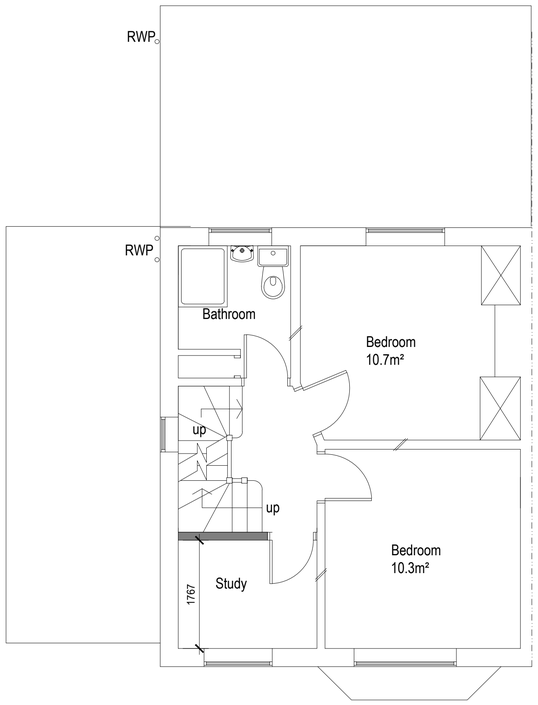

Proposed First Floor Plan 1:50

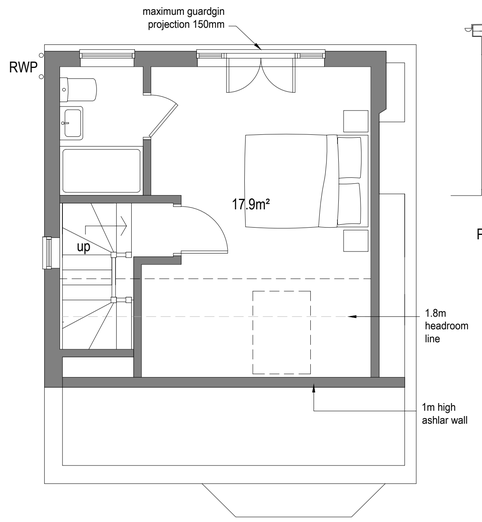

Proposed Second Floor Plan 1:50

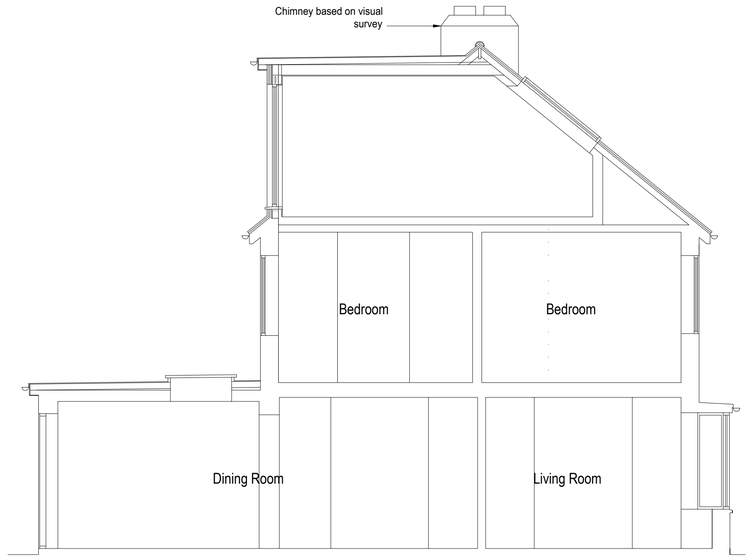

Proposed Section A-A 1:50



Block plan 1:500

1:500 0 10 20 30 40 50m



Proposed Front Elevation 1:100

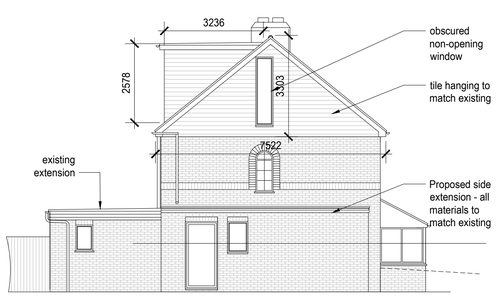

Proposed Side Elevation 1:100

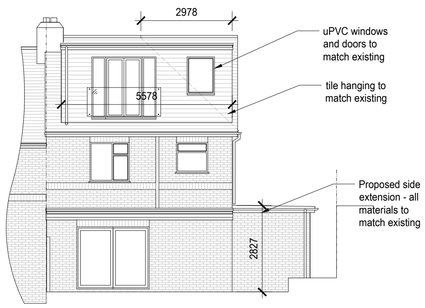

Proposed Rear Elevation 1:100

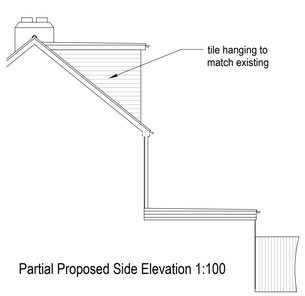

Partial Proposed Side Elevation 1:100

1:100 0 1 2 3 4 5 6 7 8 9 10m

1:50 0 1 2 3 4 5 6 7 8 9 10m

Rev A 17.02.25 Porch and volume calc added amendments

bpm Architectural Services Ltd.

client	S Knight and L Grice
project	60 Greenways Shoreham East Sussex BN43 6HS
project ref:	3077 Drawing No. 02A
drawing title	Proposed plans , elevations and sections
drawn by	J Boys
date	Feb 25 scale 1:50/100@ A1

www.bpmnet.co.uk
info@bpmnet.co.uk

Do not scale off drawing, check all dimensions on site before all work is commenced

All goods materials workmanship to conform with current building regs BSS and COP's