

Block Plan 1:500

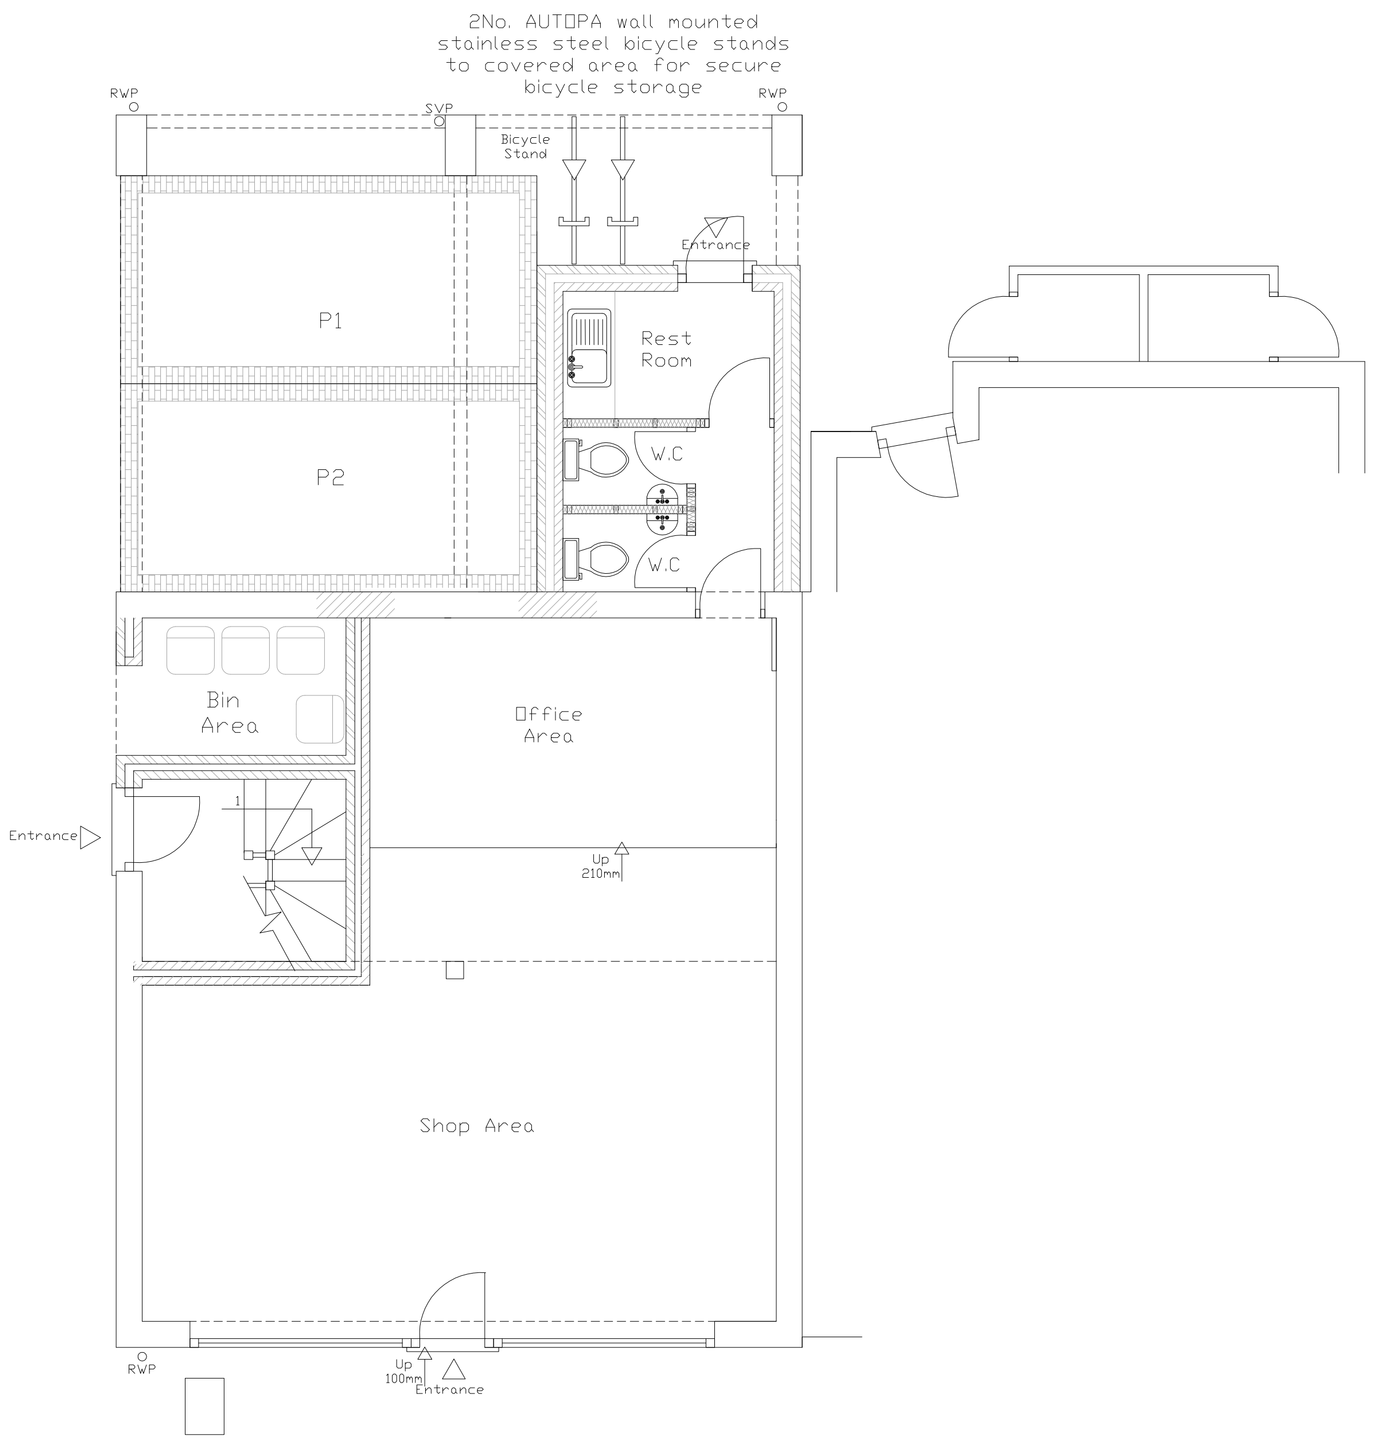

Ground Floor

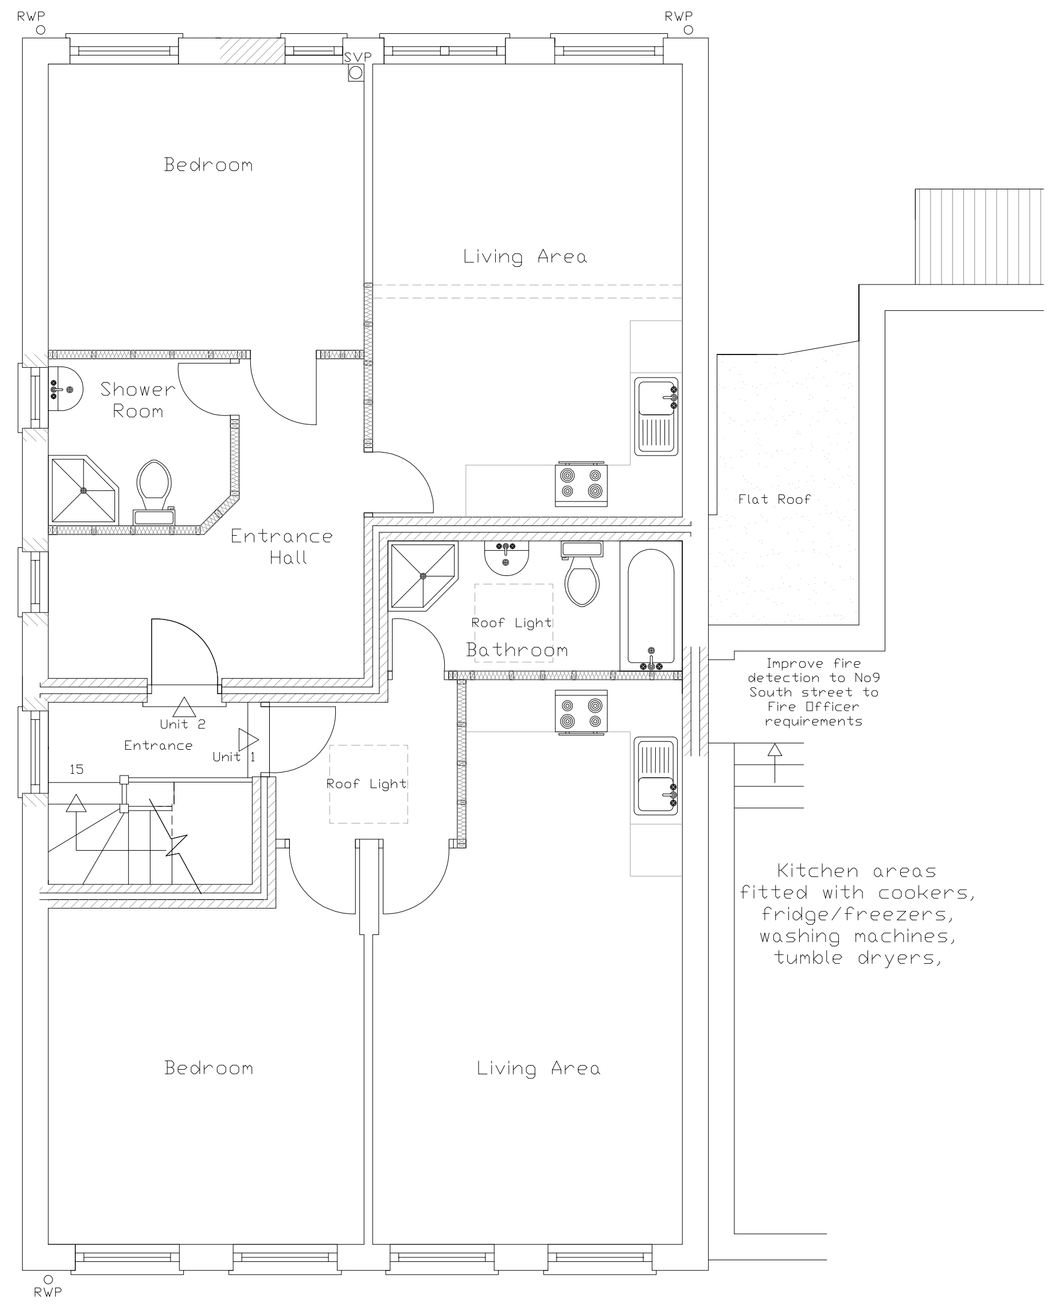

First Floor

Scale 1:500 0 5m 10m 15m 20m 25m

Scale 1:50 0 1m 2m 3m 4m 5m

1:100 2m 4m 6m 8m 10m

Copyright of drawings, Colin Jessey Associates.

COLIN JESSEY ASSOCIATES
47 Sullington Gardens, Findon Valley, Worthing, BN14 0HS Tel. 01903 877724 www.colinjessey.co.uk

Client	Mr B.Dodd			Paper Size A1
Contract	Conversion of first floor in to 2 flats			
At	5-7 South Street, Lancing, BN15 8AE			
Title	Proposed Ground, First Floor Plans & Block Plan			
DWG. No.	265.12.03	Scale: 1:50 & 1:500	Date: 29.11.12	Drawn By: S.D
Rev.	A			
Details.	Planning			Date: 4.3.13
Details.				
Details.				