Schedule of Materials

Roof	: Plain tiles
Front Elevation	: Brick
Rear & Side Elevations	: Brick and vertical hanging tiles
Windows	: Timber
Doors	: Timber

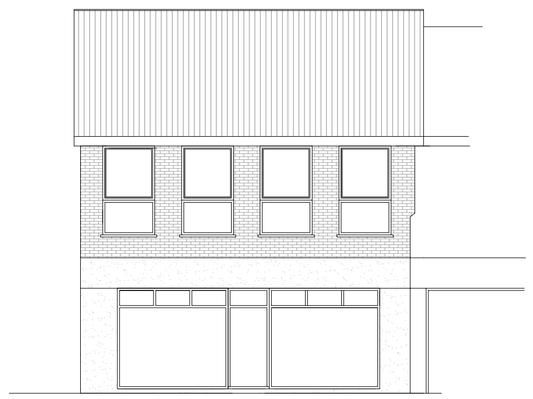

Front Elevation



Side Elevation



Rear Elevation

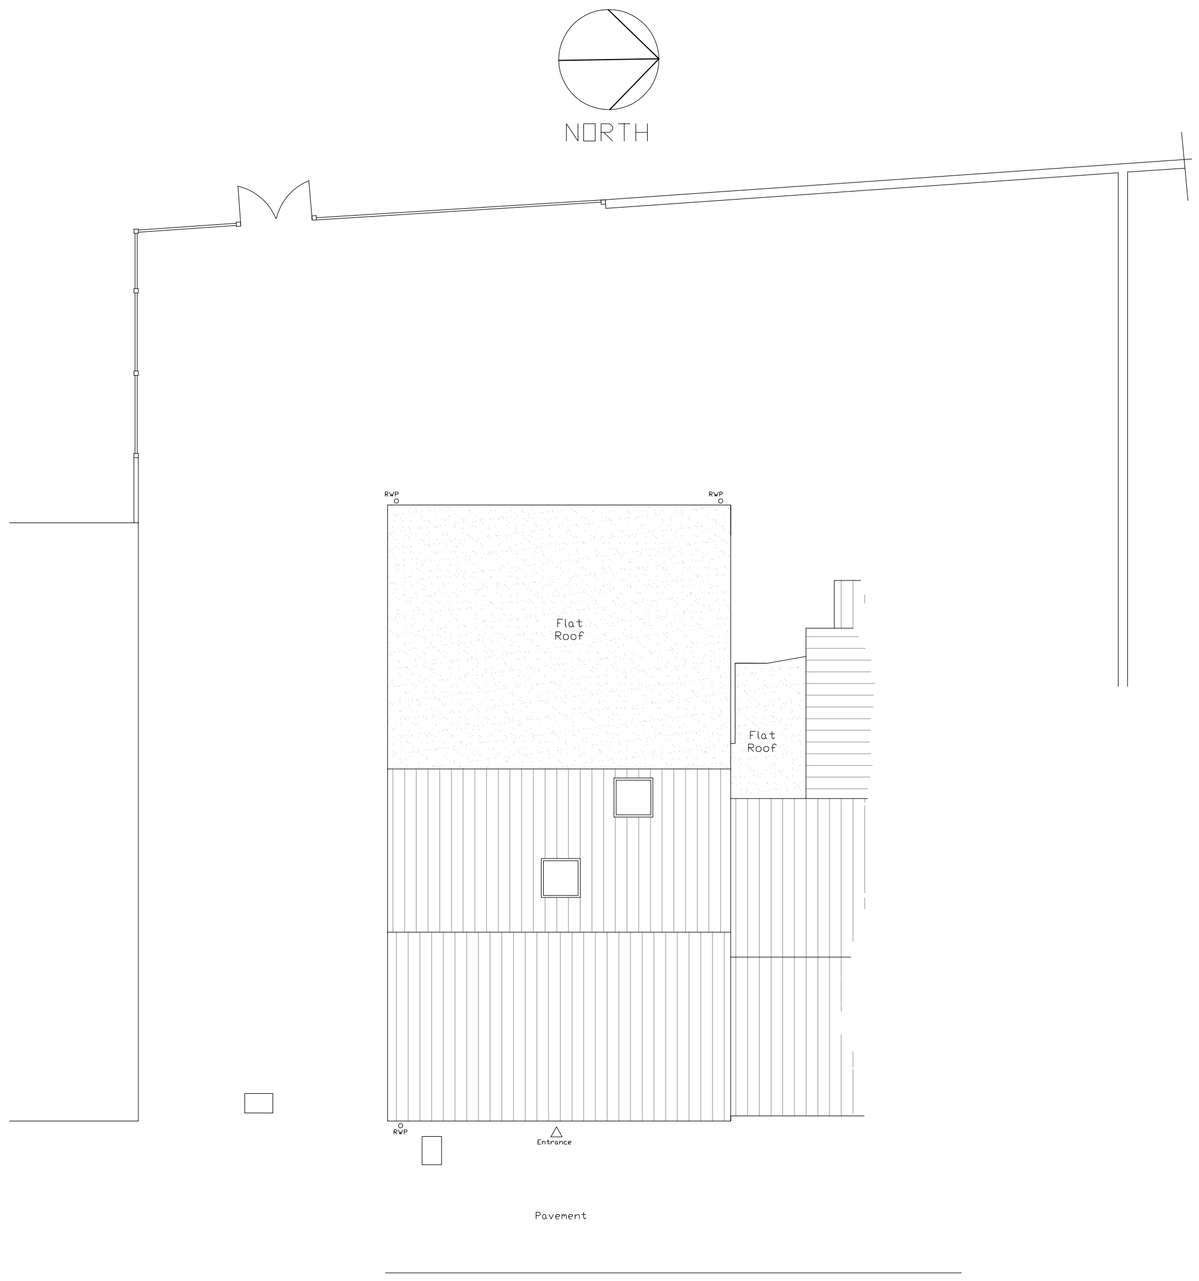

Block Plan 1:100

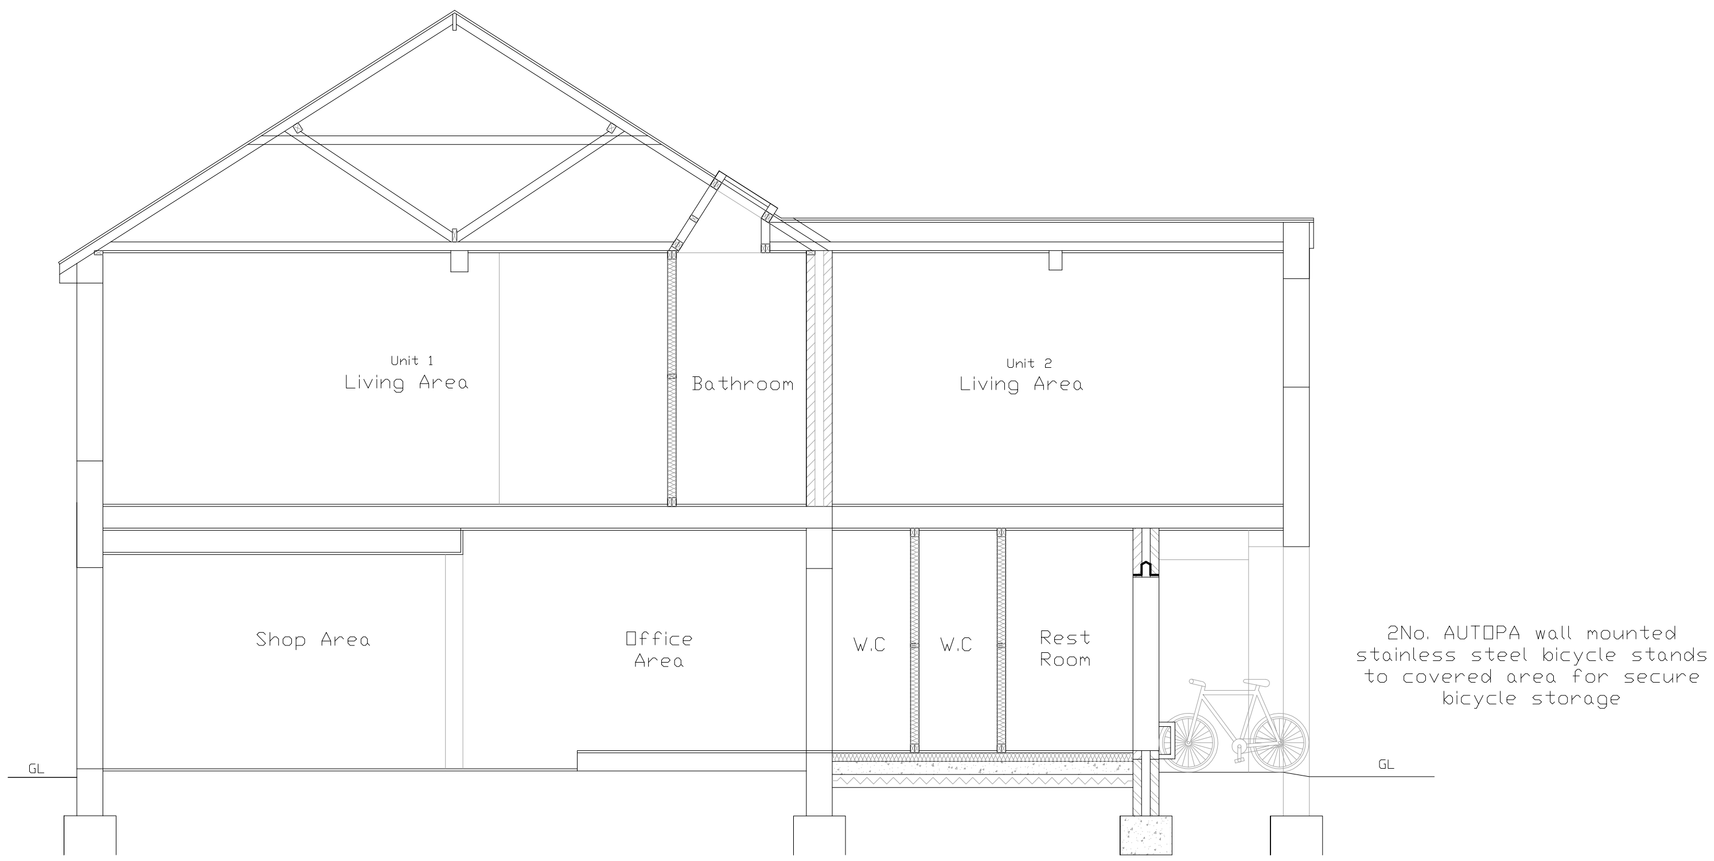

Typical Cross Section

Scale 1:50 / 1:100

0 1m 2m 3m 4m 5m
2m 4m 6m 8m 10m

Copyright of drawings, Colin Jessey Associates.

COLIN JESSEY ASSOCIATES
47 Sullington Gardens, Findon Valley, Worthing, BN14 0HS Tel. 01903 877724 www.colinjessey.co.uk

Client	Mr B.Dodd				Paper Size A1
Contract	Conversion of first floor in to 2 flats				
At	5-7 South Street, Lancing, BN15 8AE				
Title	Proposed Elevation, Cross Section & Block Plan				
DWG. No.	265.12.04	Scale:	1:50 & 1:100	Date: 29.11.12	Drawn By: S.D
Rev.	A				
Details.	Planning				Date: 4.3.13
Details.					
Details.					