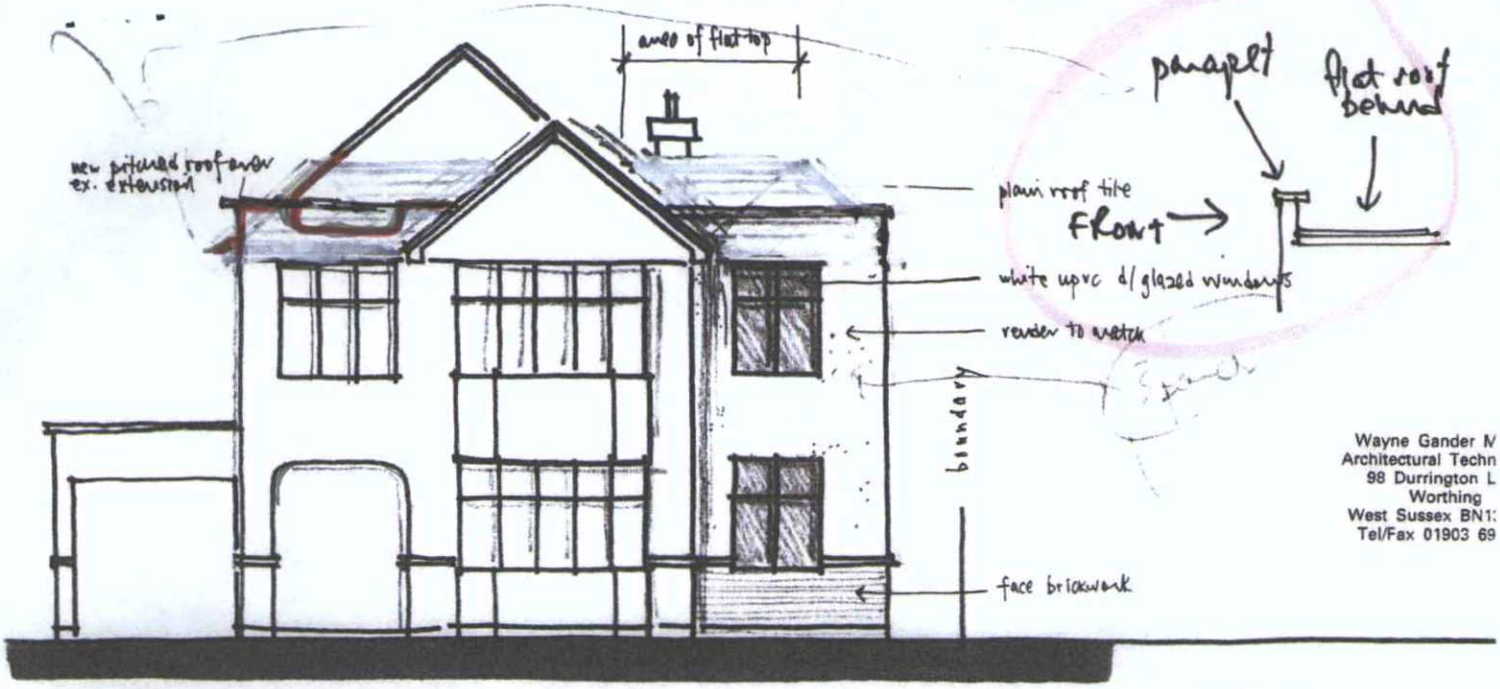

Wayne Gander M
Architectural Techn
98 Durrington L
Worthing
West Sussex BN1:
Tel/Fax 01903 69

FRONT ELEVATION 1:100

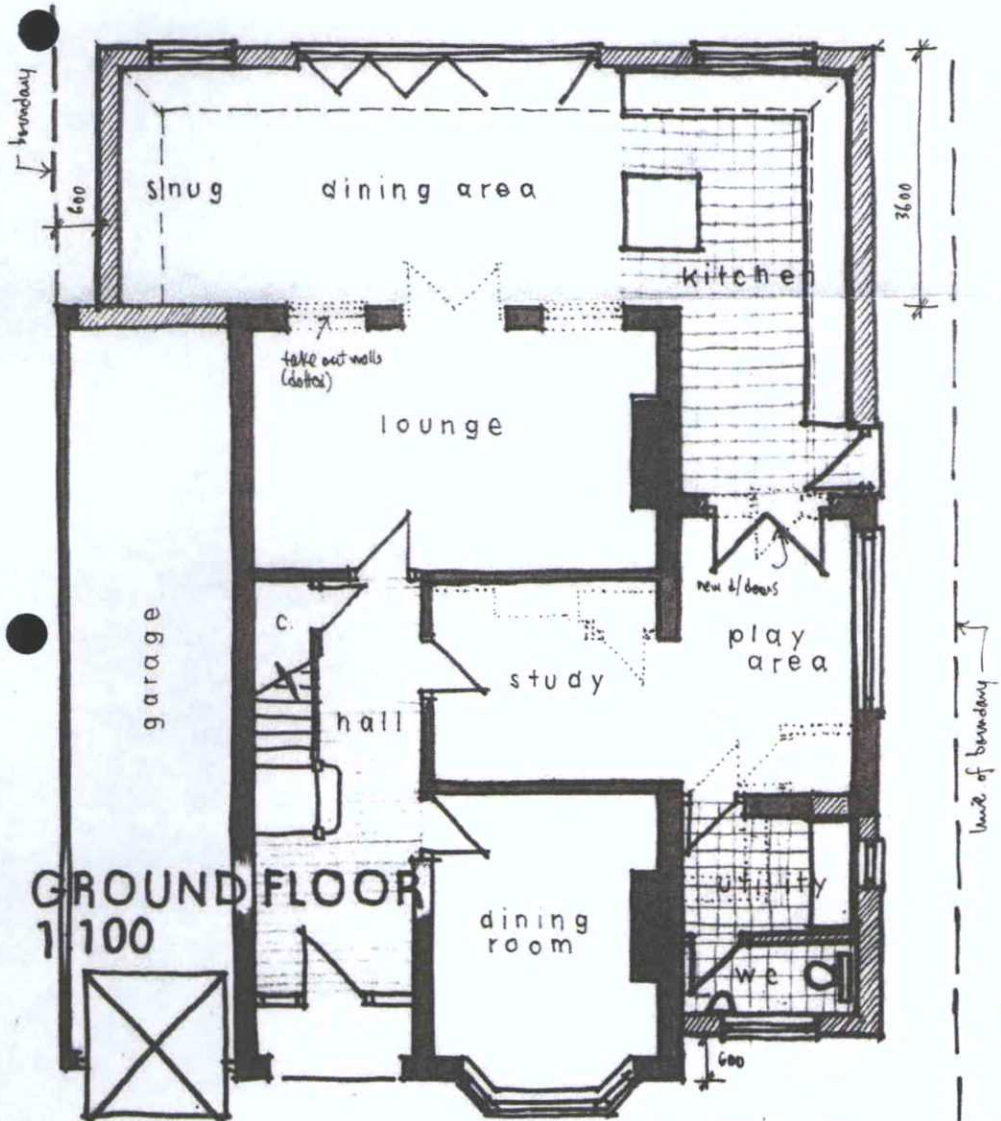

GROUND FLOOR 1:100

Notes
1). all dimensions are in millimetres
2). all new works shown hatched

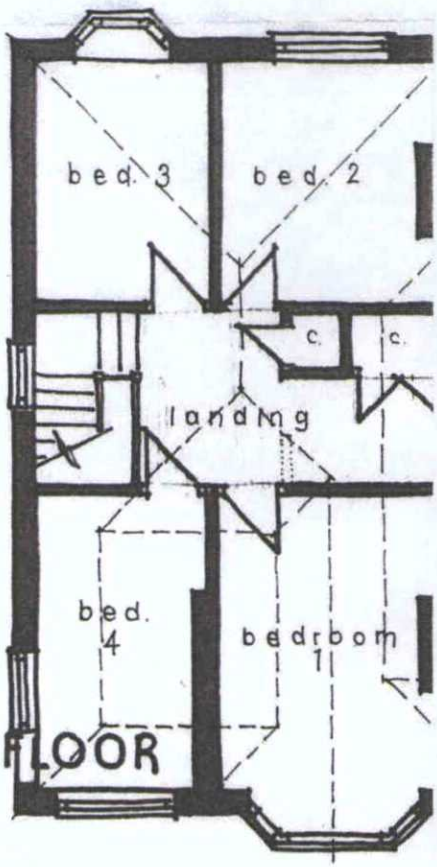

1st FLOOR

Revisions - A layout updated 17/1/11 B - extension set back from front/side boundary 23/2/11

87 LITTLEHAMPTON ROAD, WORTHING

Proposals 03 B Dec 2010