Site Location Plan (Scale 1:1250)



© Crown Copyright 2011 L/No100050449

Block Plan (Scale 1:500)

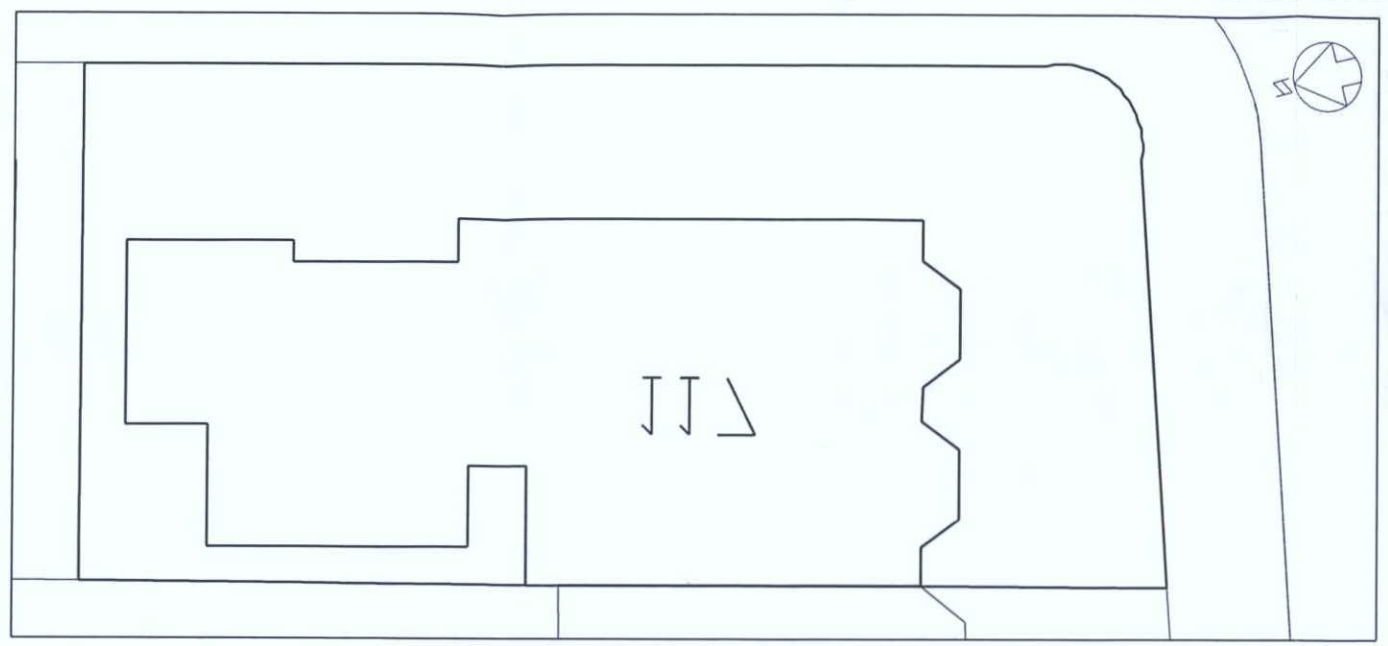

© Crown Copyright 2011 L/No100050449

West Elevation

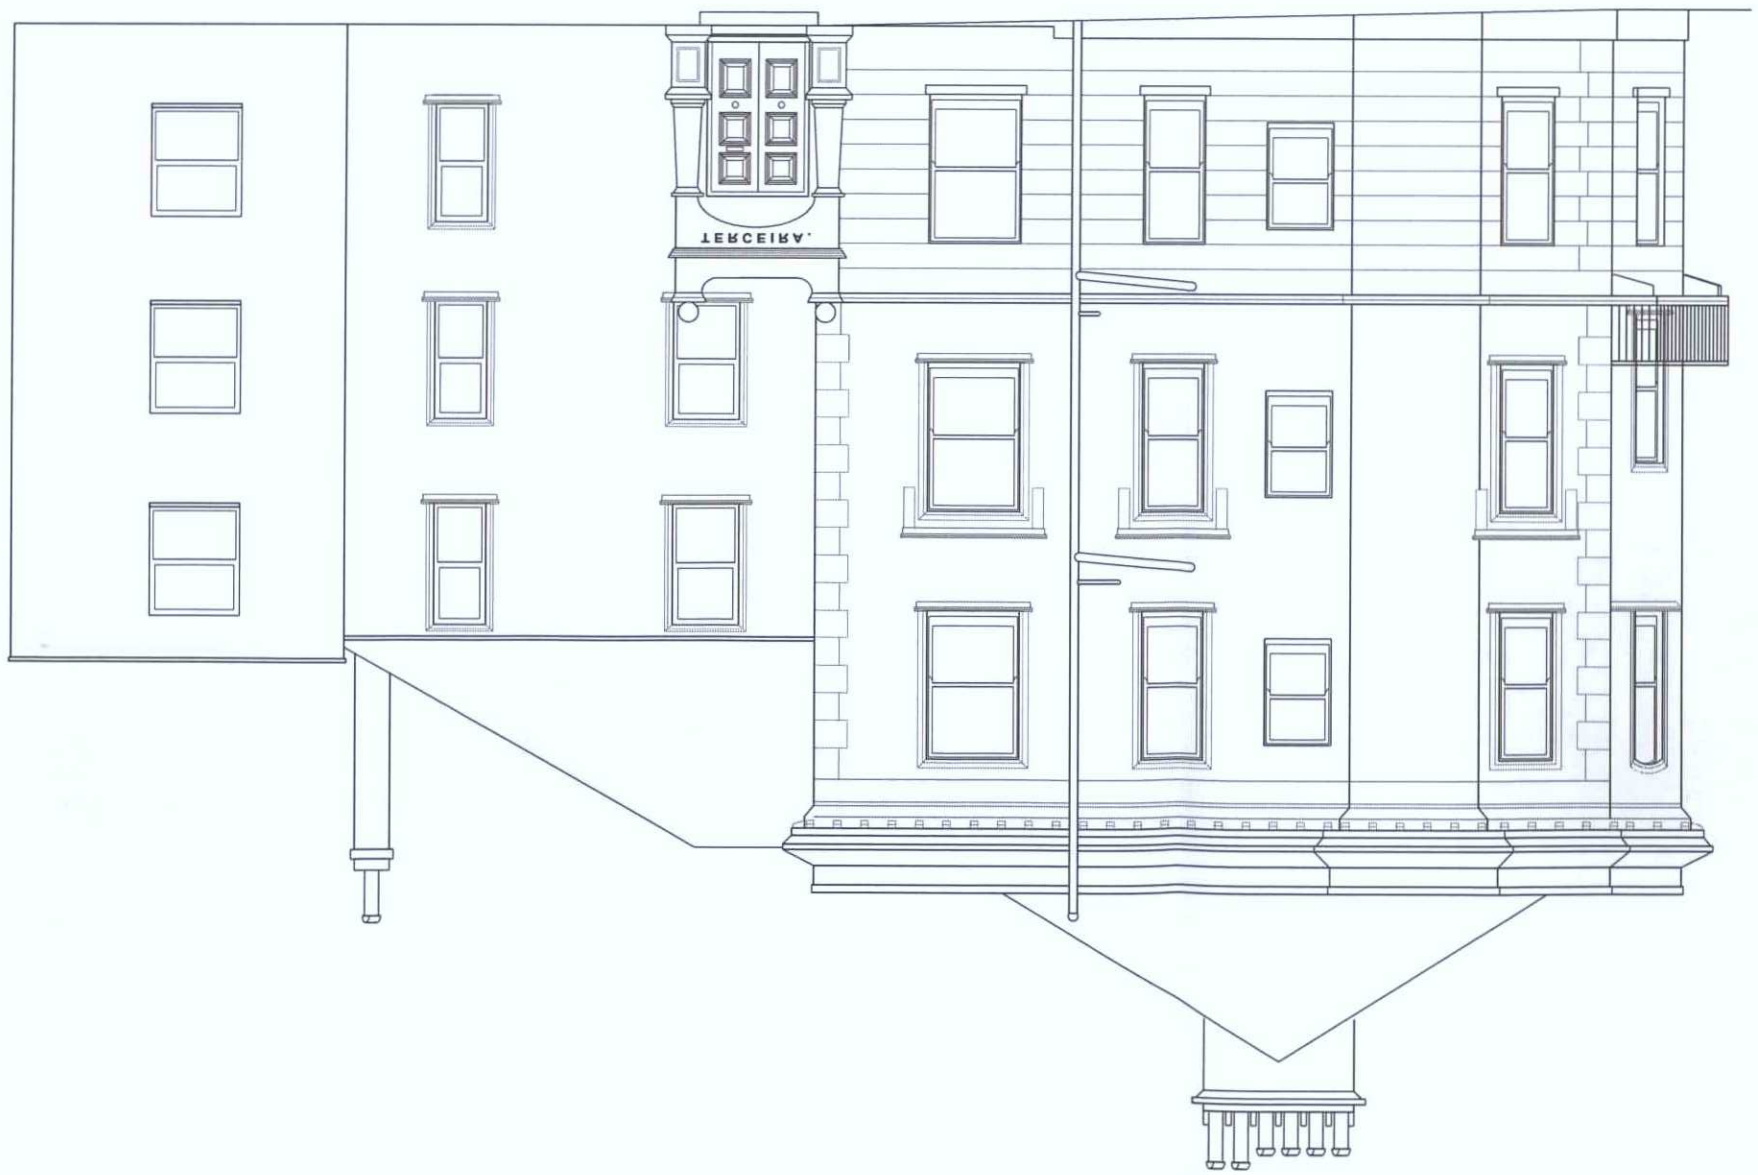

Project No	PD-1101
Dwg. No	01
Rev. No.	
Scale	A3@1:100
Drawn	
Chkd	PD
Date	Jan 11
Dwg Title	WEST ELEVATION
Dwg Type	EXISTING & PROPOSED
Job	117 Brighton Road Worthing West Sussex BN11 2ES
Client	Malins Management Wharf Farm Newbridge Road Billingshurst West Sussex RH14 0LG

PETER N. DICKIN & CO
CHARTERED SURVEYORS & VALUERS
HARVEST HOUSE
3/5 NORTH STREET
HORSHAM
SUSSEX
RH12 1RN
(T) 01403 252200
(F) 01403 241234
RICS

Rev	Date	Comment

This drawing is the property of Peter N. Dickin & Co. Copyright is reserved by them and the drawing is issued on the condition that it is not copied, reproduced or disclosed to any unauthorised person, wholly or in part, without the consent in writing of Peter N. Dickin & Co.

All dimensions are to be verified prior to manufacture and construction.

Any discrepancies to be reported immediately.

Do not scale from this drawing.

T.P. OFFICE COPY
DEPOSITED
BOROUGH OF WORTHING