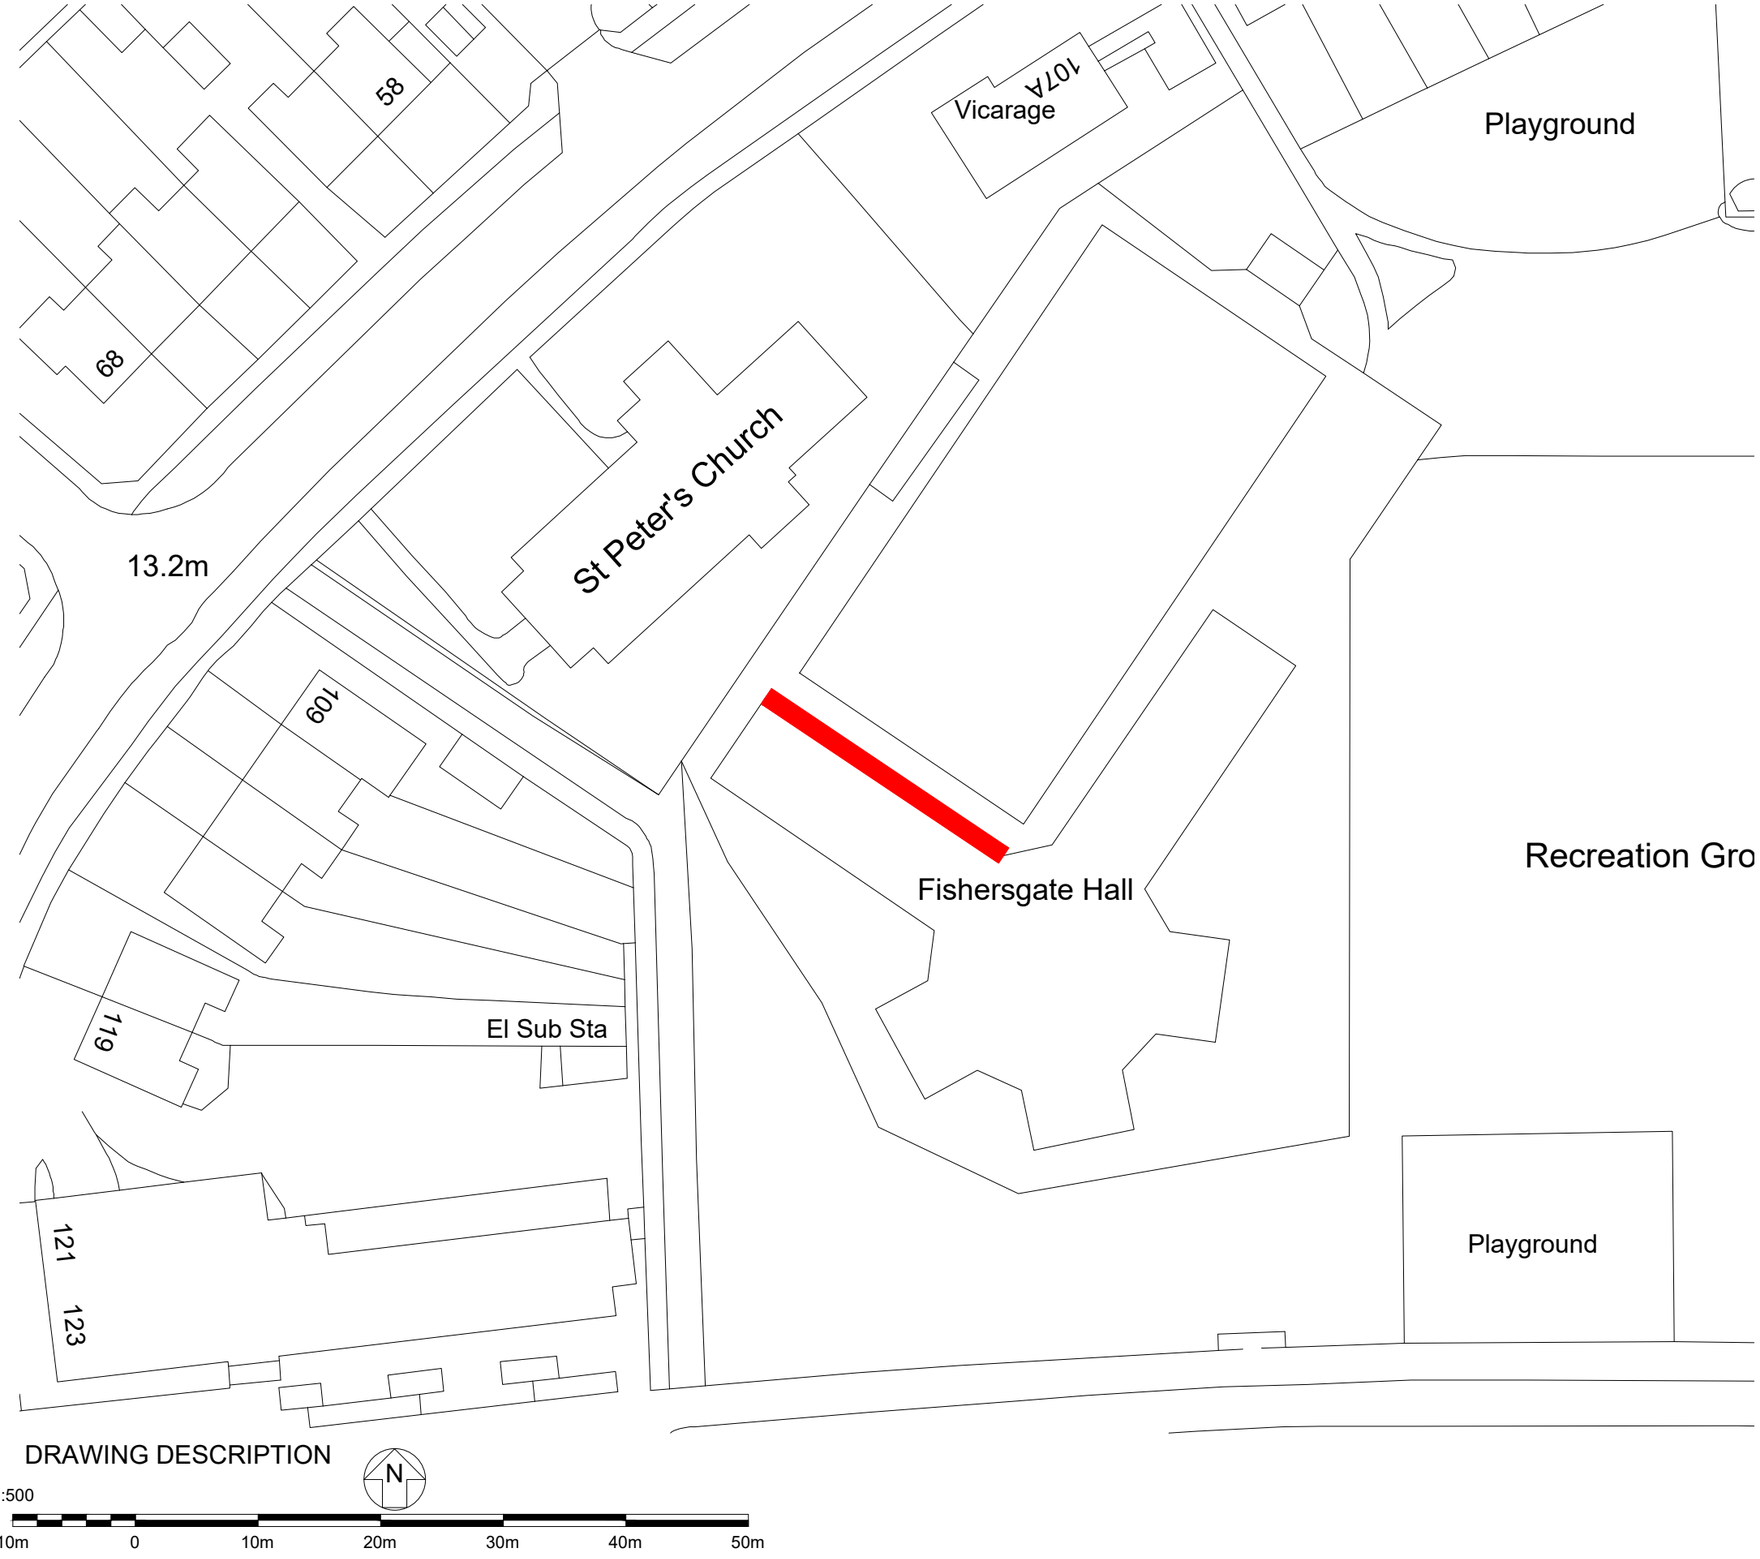

© Crown Copyright and database right (2023). Ordnance Survey 1000024321 & 100018824

NOTES:

1. Do not scale from this drawing, except for Planning.
2. All dimensions are in millimetres / metres unless stated otherwise.

Rev	Description	By	Date
.	.	.	.

AMENDMENTS

Drawing Status:

FOR INFORMATION

ADUR & WORTHING
COUNCILS
TECHNICAL SERVICES
TOWN HALL, CHAPEL ROAD
WORTHING BN11 1HA
www.adur-worthing.gov.uk
surveyors@adur-worthing.gov.uk

Property Title:

Eastbrook Manor Community Center

Drawing Title:

Block Plan highlighting in red activity room elevation for window and door proposed new.

Scale @ A3:	Date:	
1:500	**09-11-2023**	
UPRN:	Drawn By: **CM**	Checked By: **INITIALS**
Drawing No: **158987/ AWC / 00 / GF / DR / B / 0001**		Rev: **-**