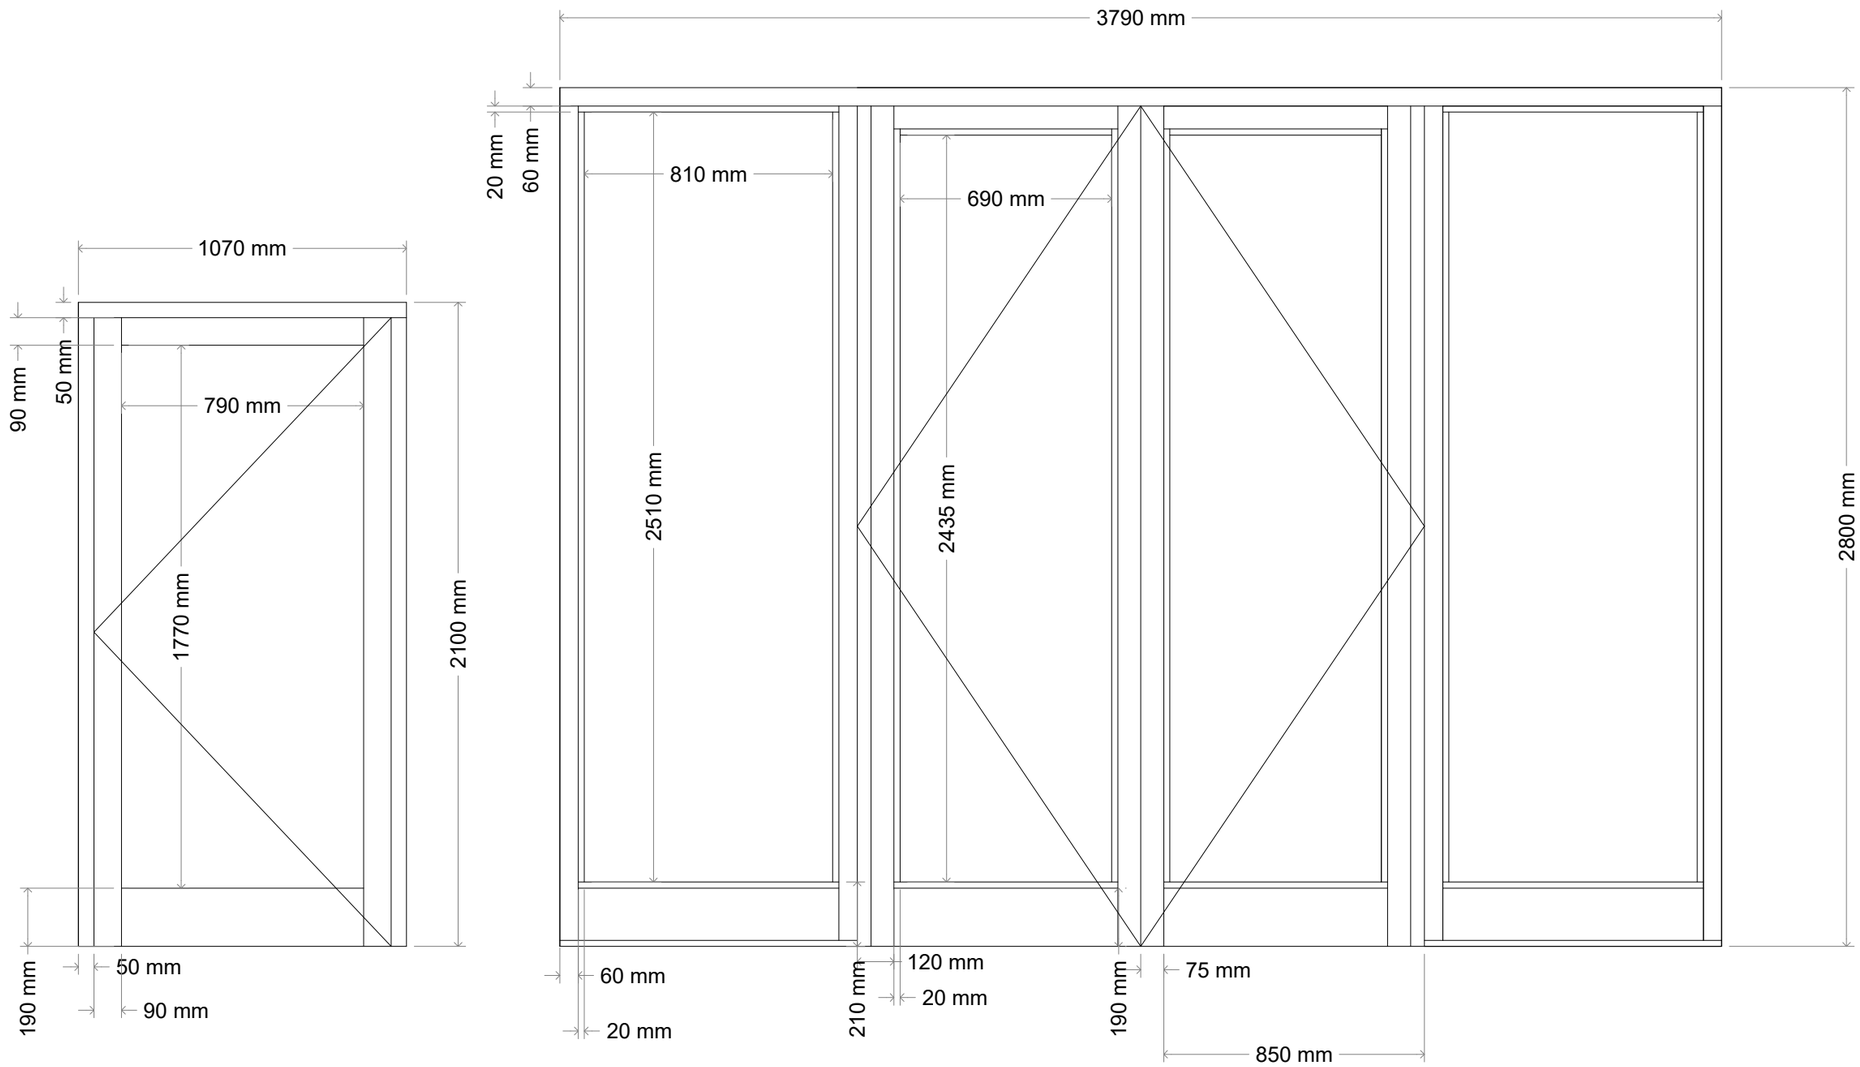

Scale 1:20

Scale in Millimetres

0 100 200 300 400 500 750 1000

© Crown Copyright and database right (2023). Ordnance Survey 1000024321 & 100018824

NOTES:

1. Do not scale from this drawing, except for Planning.
2. All dimensions are in millimetres / metres unless stated otherwise.

Rev	Description	By	Date
.	.	.	.

AMENDMENTS

Drawing Status:

FOR INFORMATION

ADUR & WORTHING
COUNCILS
TECHNICAL SERVICES
TOWN HALL, CHAPEL ROAD
WORTHING BN11 1HA
www.adur-worthing.gov.uk
surveyors@adur-worthing.gov.uk

Property Title:

Eastbrook Community Center

Drawing Title:

Existing Timber Doors to Activity Room

Scale @ A3:	Date:	
1:20	**23-11-2023**	
UPRN:	Drawn By:	Checked By:
XXXX	**CM**	**MJ**
Drawing No:		Rev:
158987 / AWC / 00 / GF/ DR / B / 02502		**-**