# Layout Plan - 42 Southview Road, BN42 4TT 07/09/20

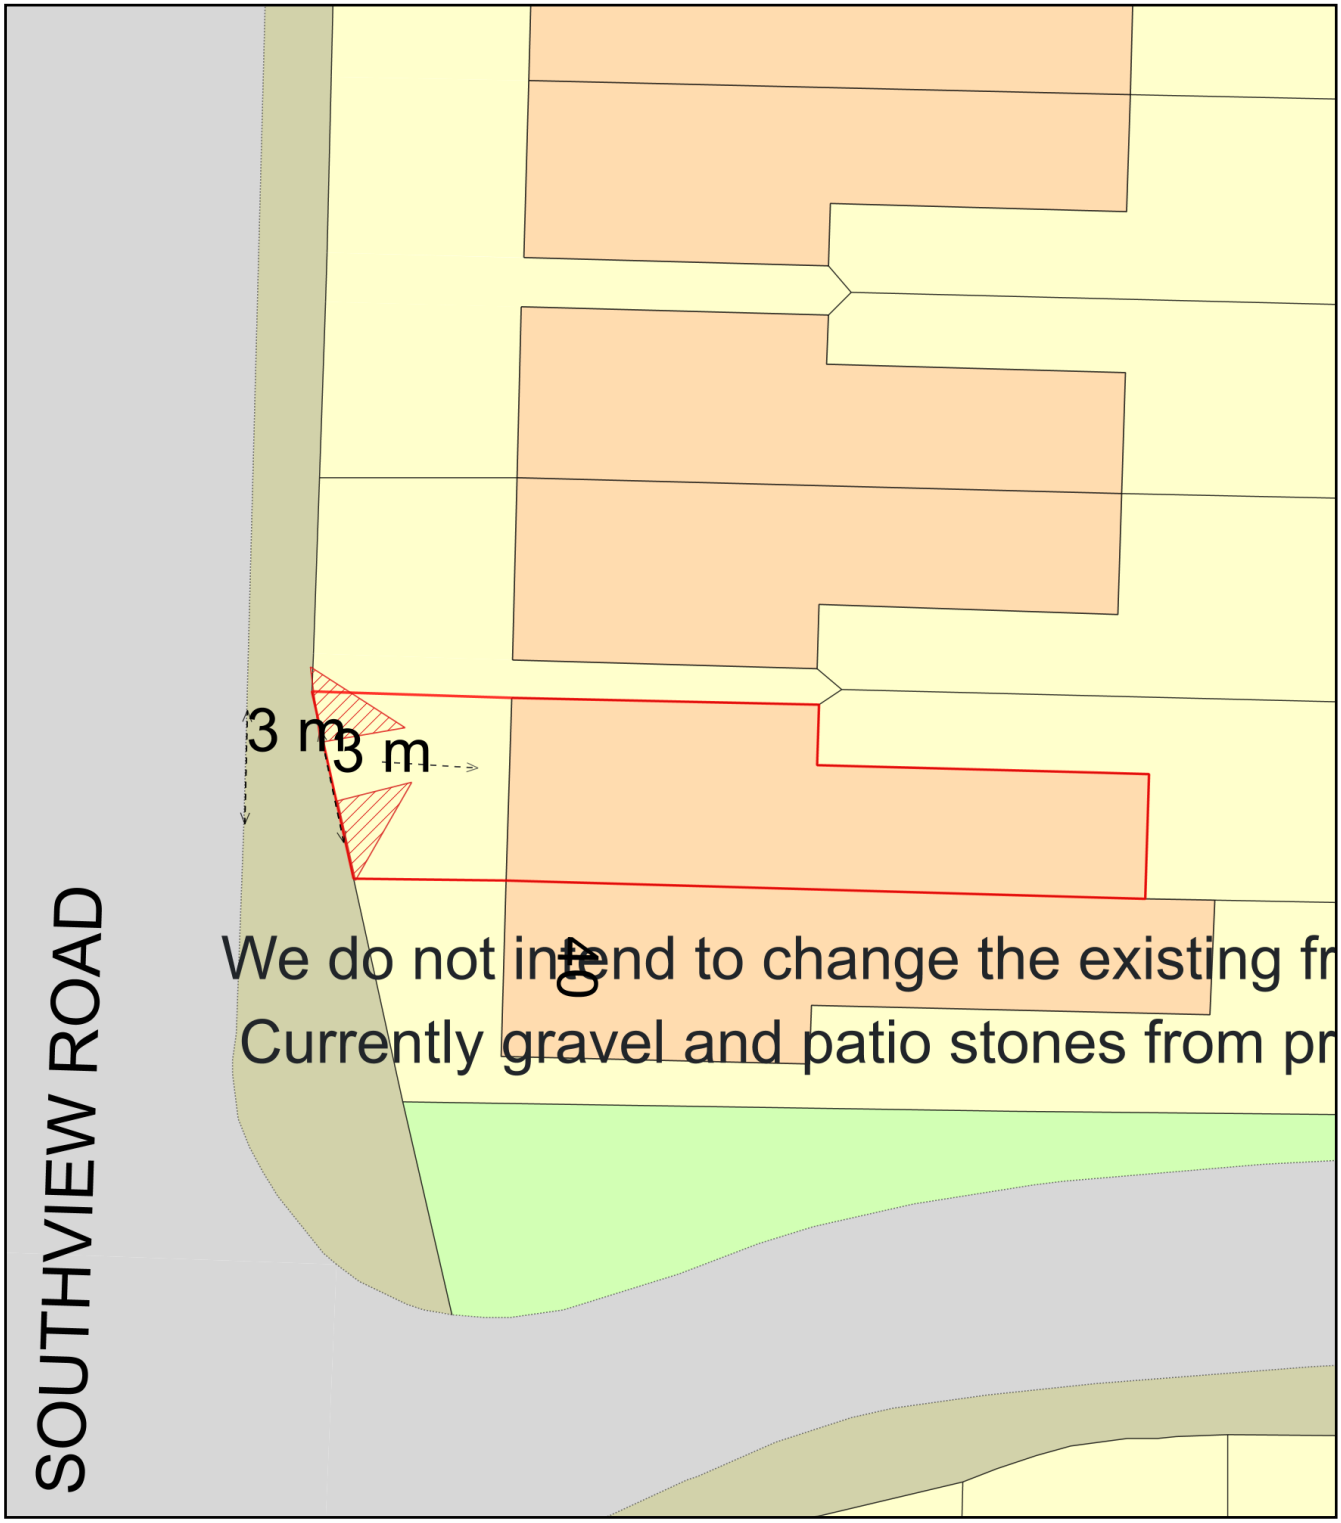


0 10
Metres

N

ReQuestaPlan

Plan Produced for: Daniel Ball

Date Produced: 07 Sep 2020

Plan Reference Number: TQRQM20251125034340

Scale: 1:200 @ A4

© Crown copyright and database rights 2019 OS 100042766