



Existing Ground Floor Plan 1:50

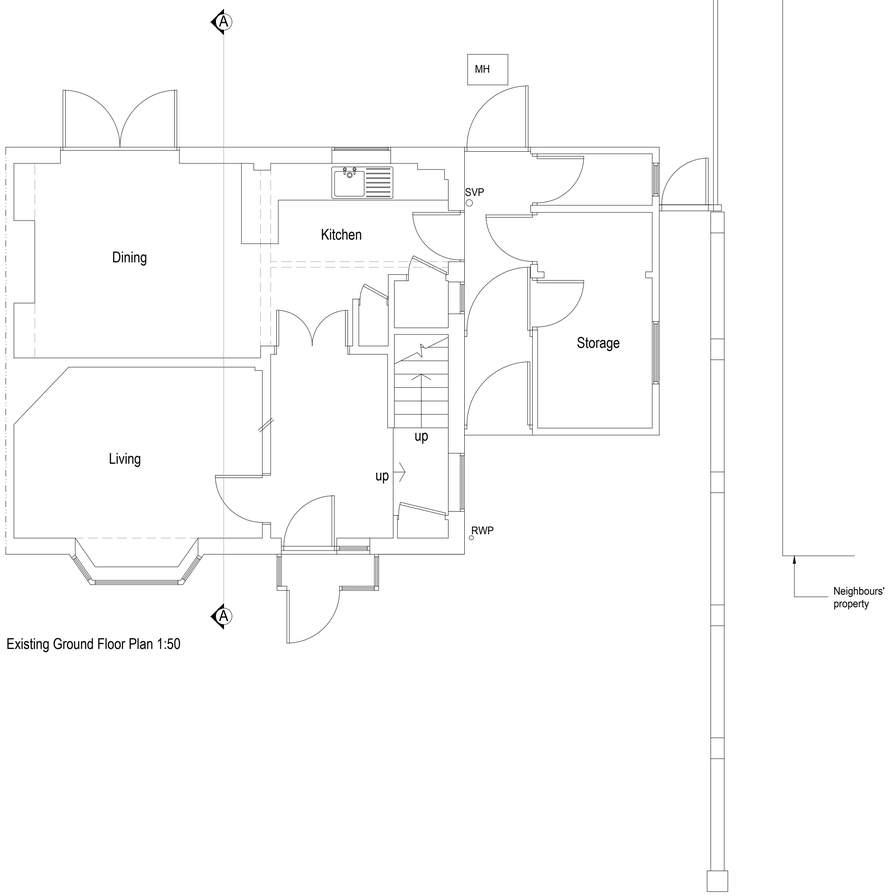

Existing First Floor Plan 1:50

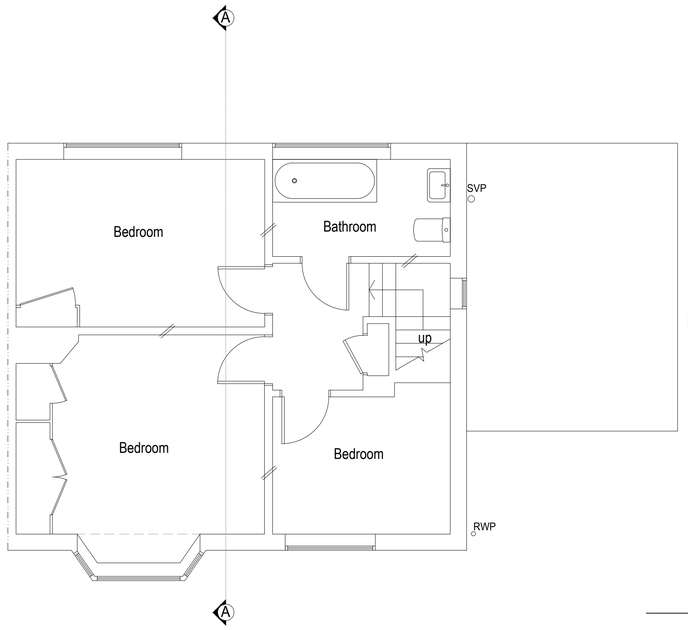


Existing Section A-A 1:50




Location plan 1:1250

1:1250 0 10 20 30 40 50 60 70 80 90 100

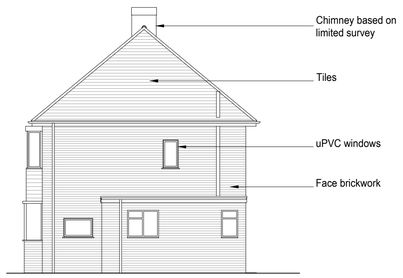

Existing Side Elevation (North) 1:100

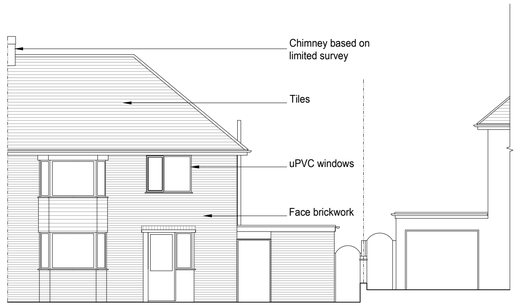

Existing Front Elevation (East) 1:100



Existing Rear Elevation (West) 1:100

1:100 0 1 2 3 4 5 6 7 8 9 10m

1:50 0 1 2 3 4 5 6 7 8 9 10m

amendments

bpm Architectural Services Ltd.

client: Graham Bates

project: 25 Halewick Lane
Sompting
BN15 0ND

project ref: 2799 Drawing No. 01

drawing title: Existing Plans, Elevations and Sections

drawn by: LF

date: Feb 23 scale: 1:50/100@ A1

www.bpmnet.co.uk
info@bpmnet.co.uk

Check all dimensions on site before all work is commenced

All goods materials workmanship to conform with current building regs BSS and COP's