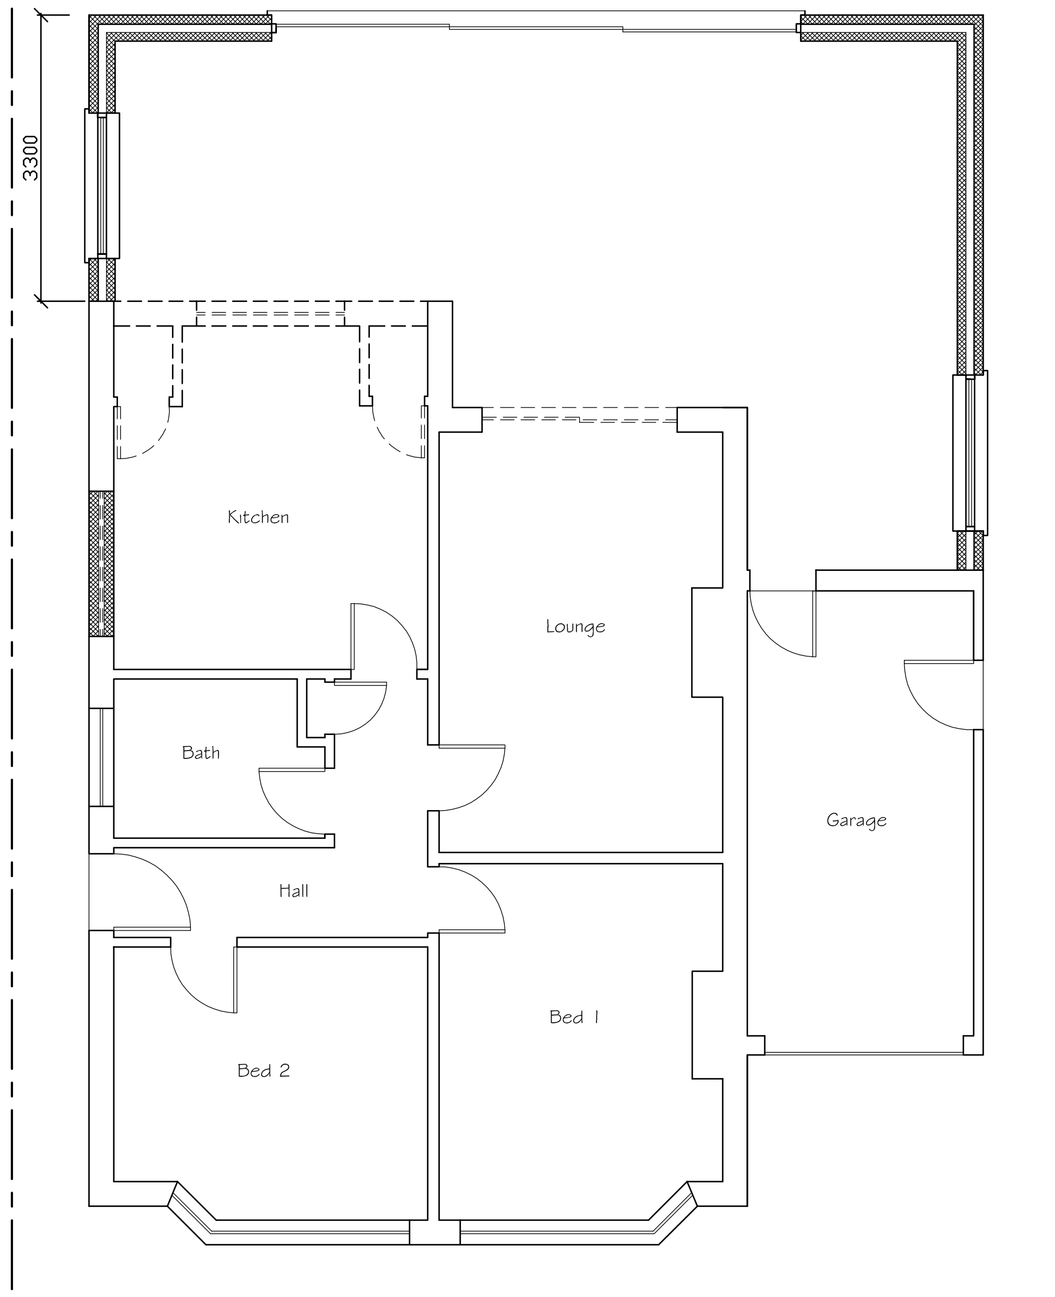

Proposed Ground Floor Plan

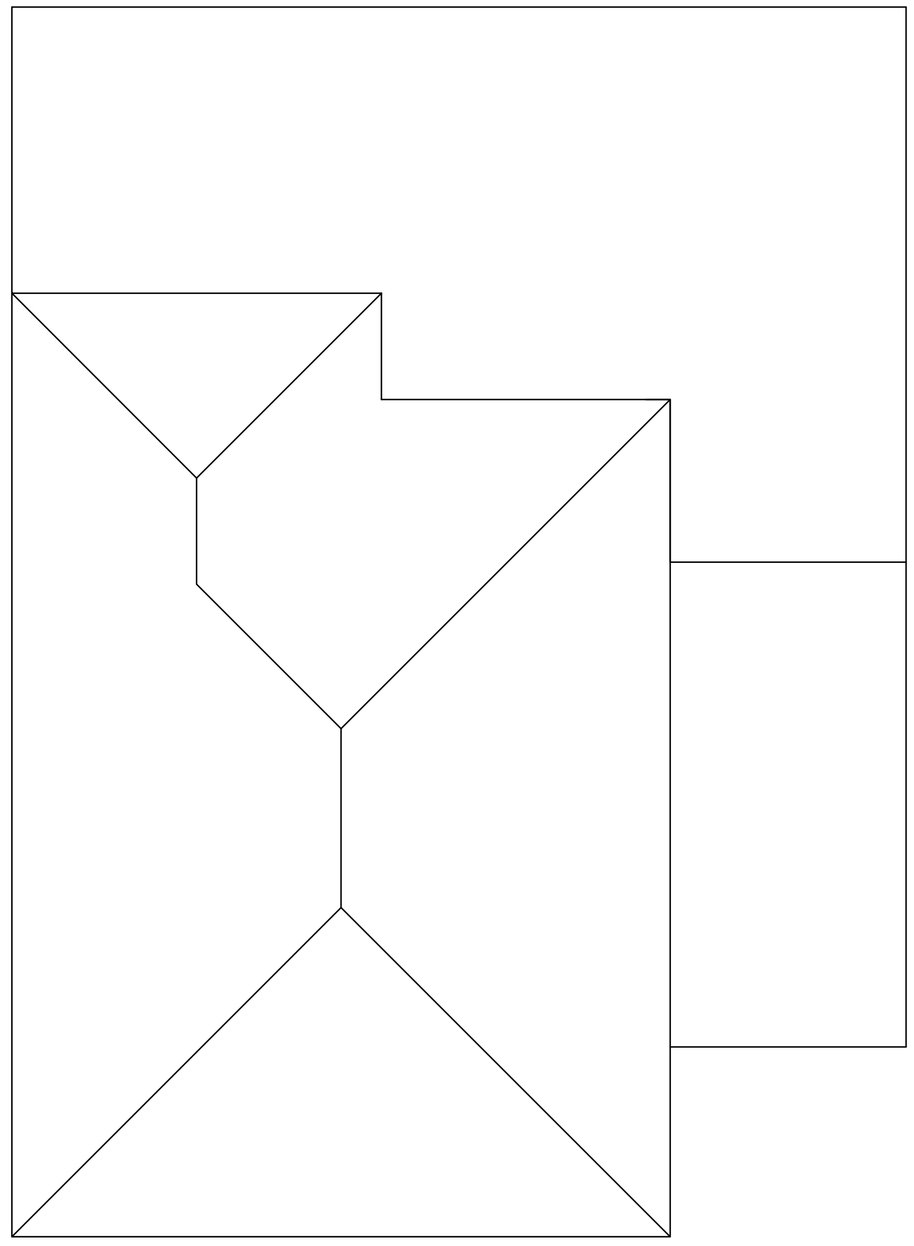

Proposed Roof Plan

0 0.5 1 2 3 4 5 6 7 8 9 10

SCALE 1:50

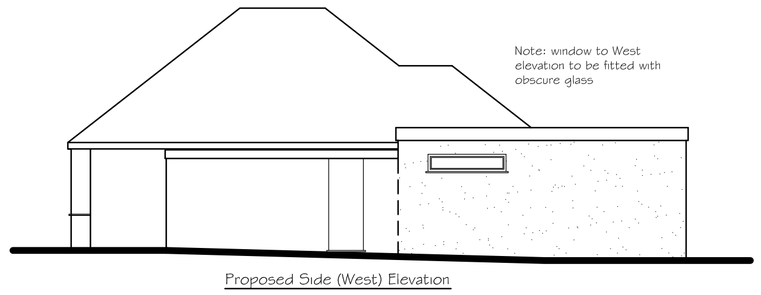

Proposed Side (West) Elevation

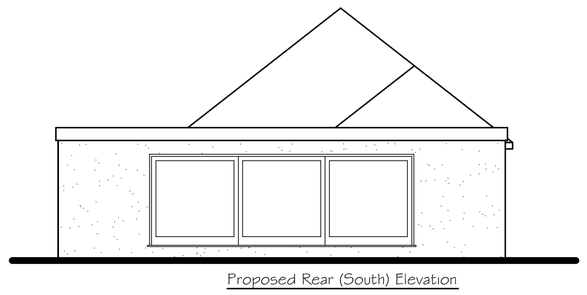

Proposed Rear (South) Elevation

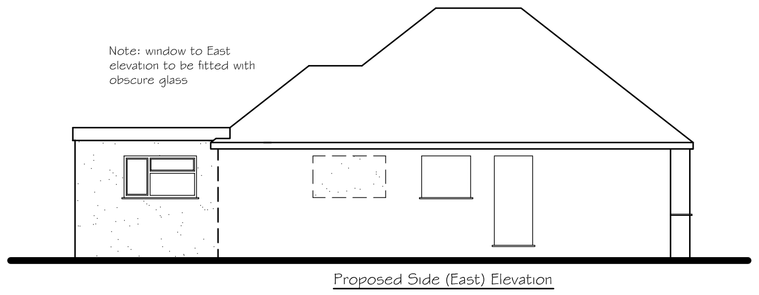

Proposed Side (East) Elevation

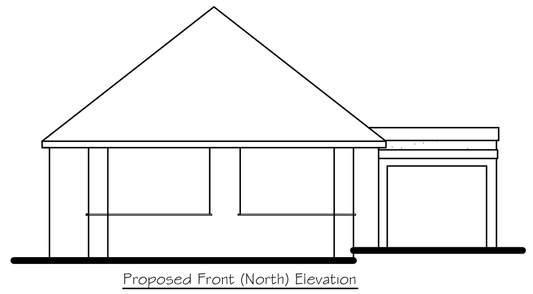

Proposed Front (North) Elevation

0 0.5 1 2 3 4 5 6 7 8 9 10

SCALE 1:100

Tony Rogers
Building Consultants
Address: 40 Dawn Crescent, Upper Beeding
West Sussex, BN44 3WH
Telephone: 01903 815225 Fax: 01903 815225

Rev.	Date:	Revision Description:
A	Feb 2025	West door added
A	May 2025	New window to East elevation now obscure

Client: Mr & Mrs S Tuffee

Address: 41 Downside Avenue
Worthing
West Sussex
BN14 0EU

Project: Proposed first floor rear extension

Scale: 1:50 1:100
Paper Size A1

Date: February 2025

Drawing No: 25/1598/02

Drawn By: AWR

Revision: B