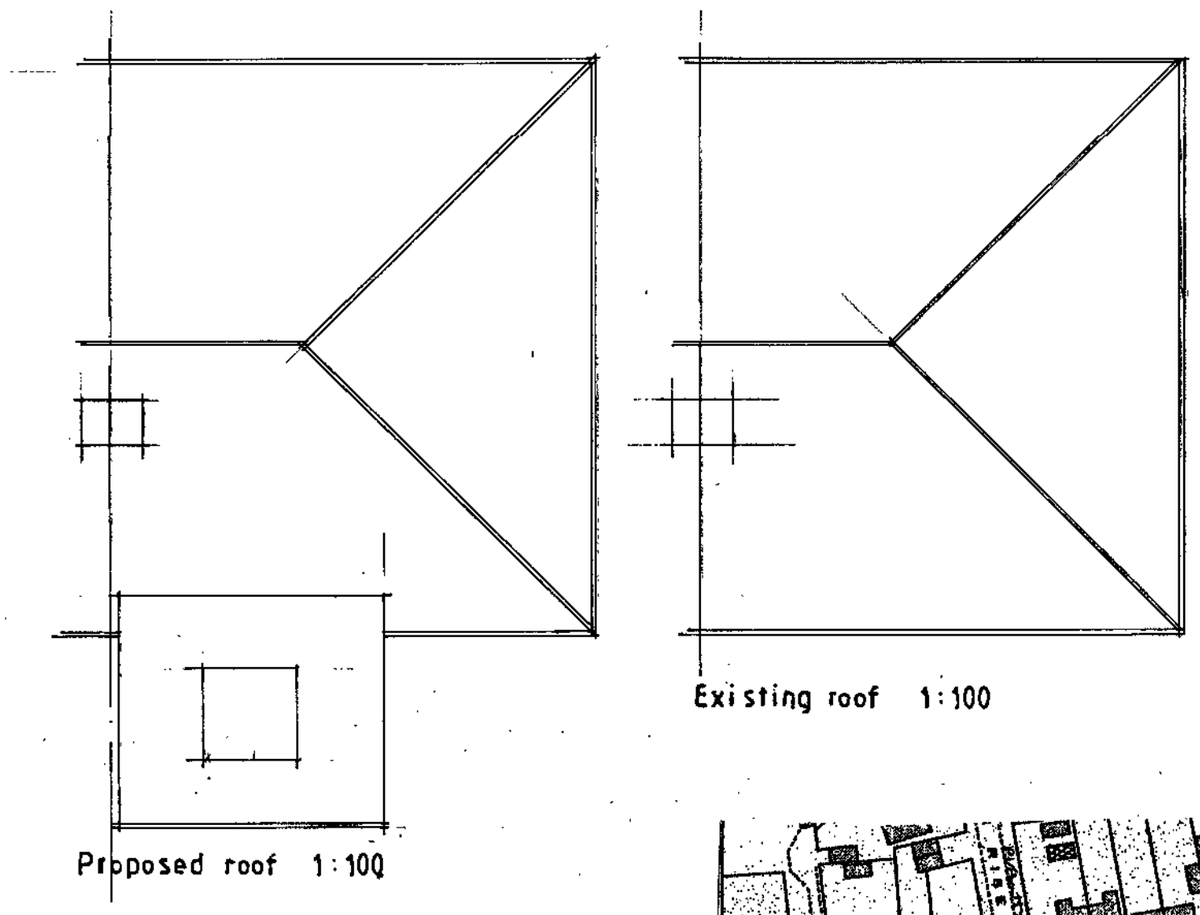

Existing roof 1:100

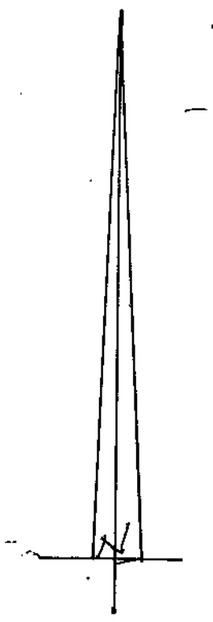

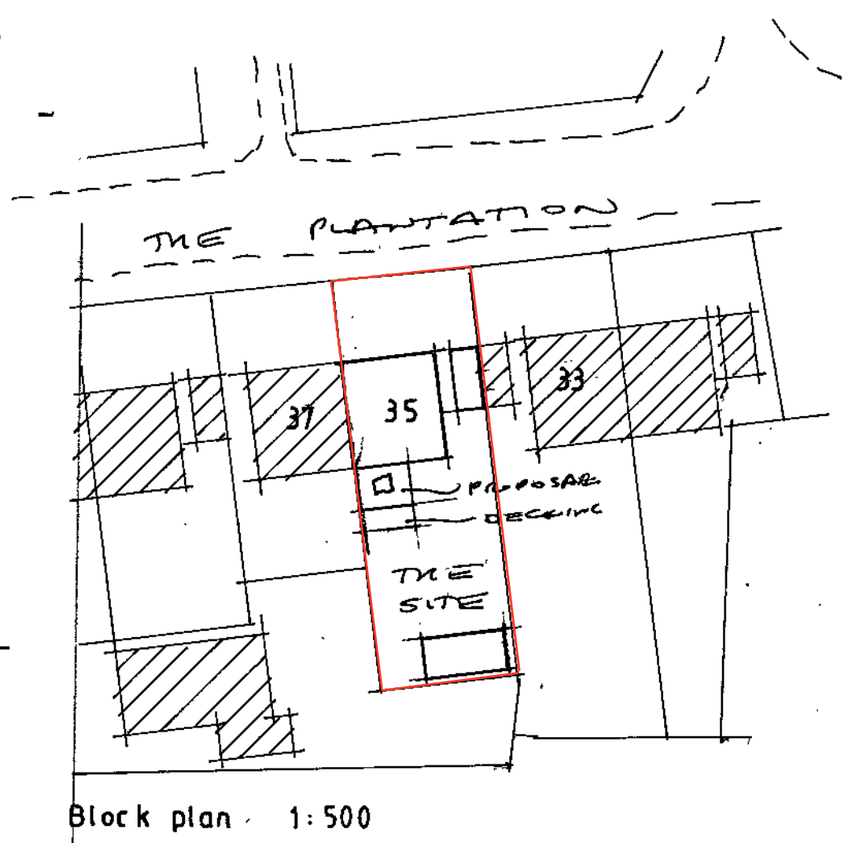

Block plan 1:500

Proposed roof 1:100

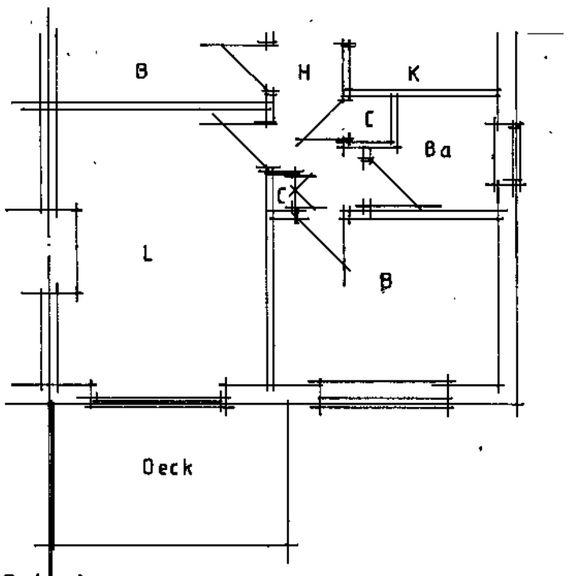

Existing plan 1:100

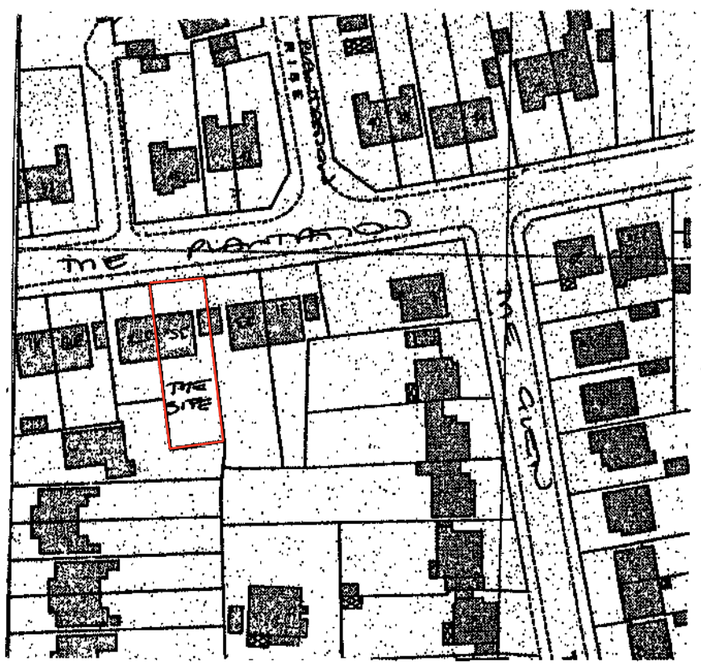

Site plan 1:1250

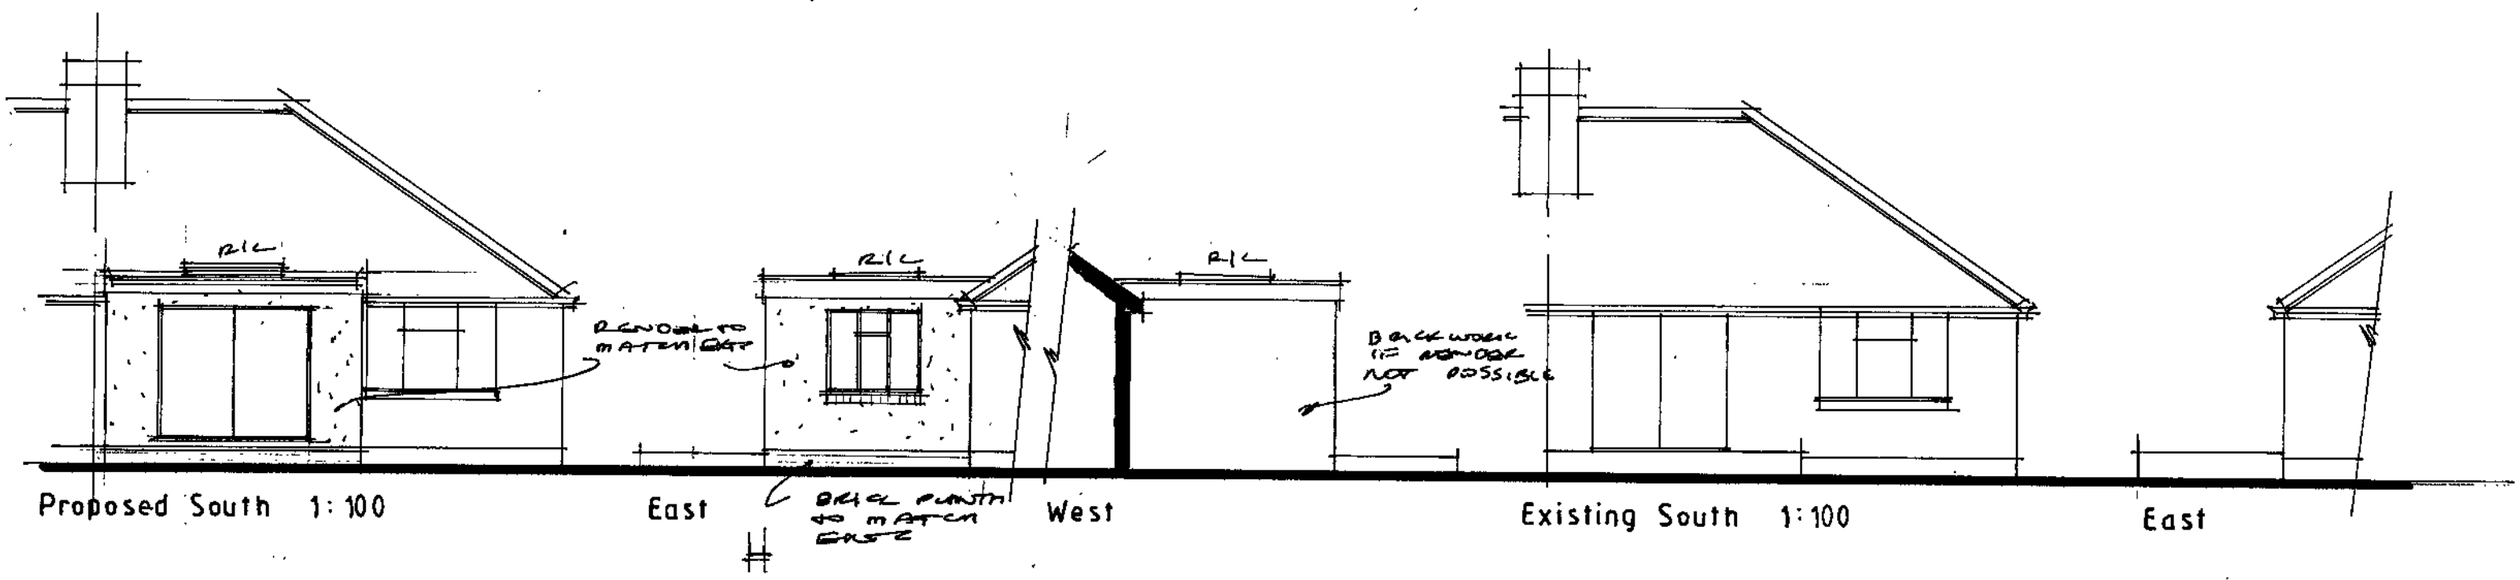

Proposed South 1:100 East West

Existing South 1:100 East

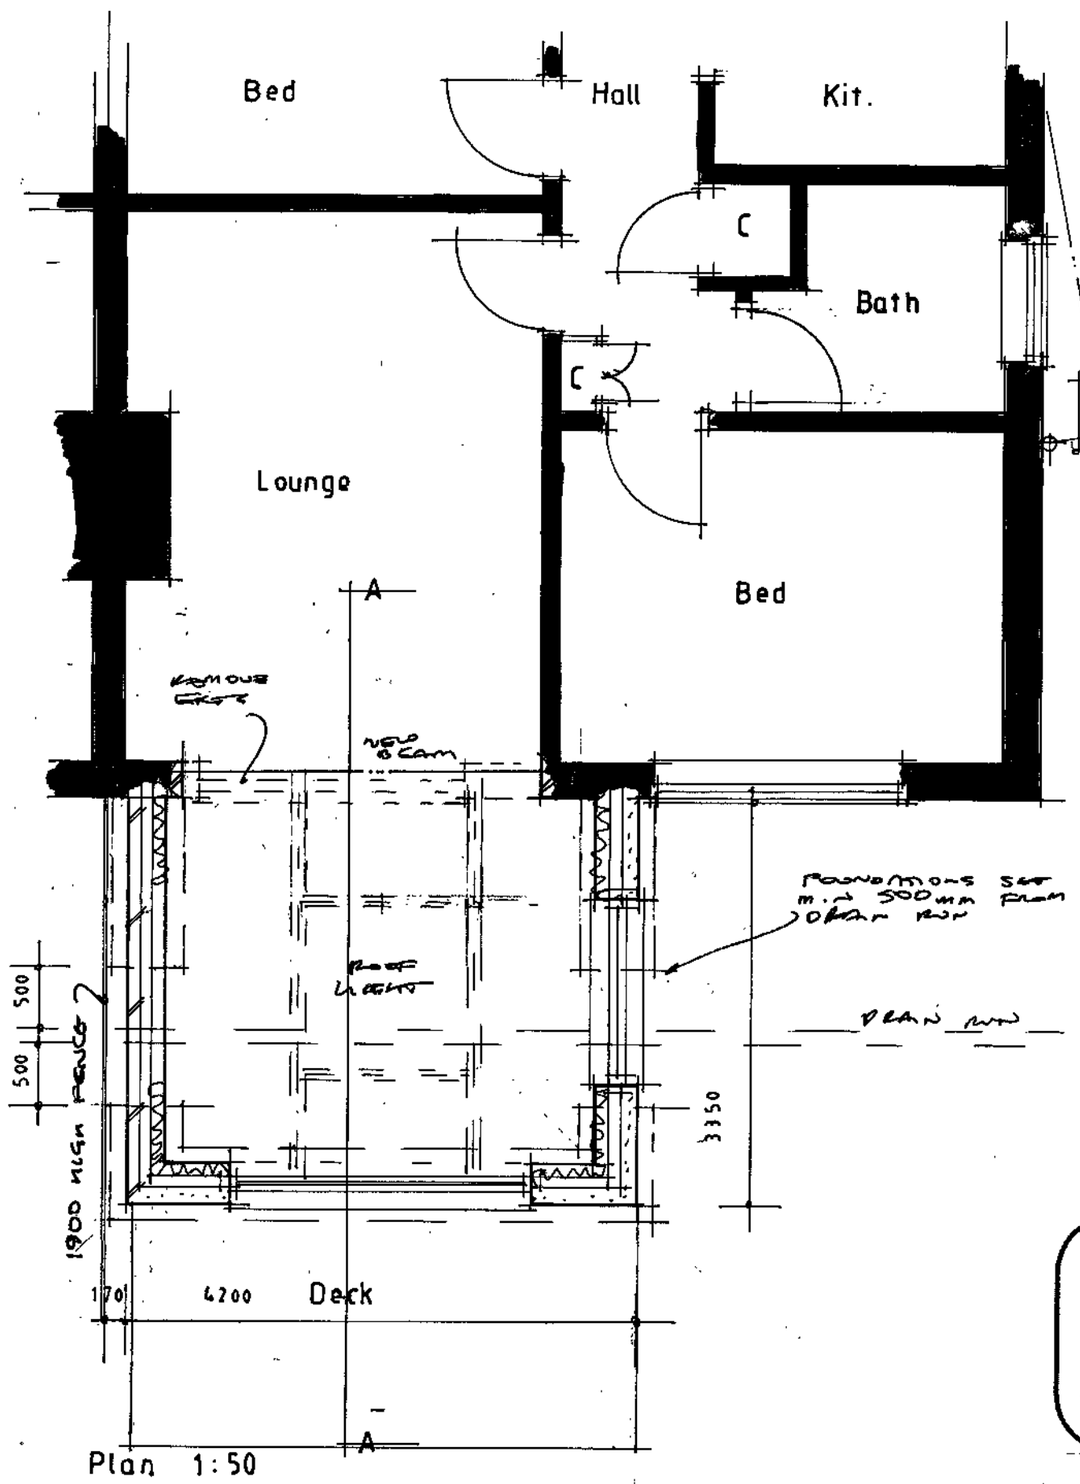

Plan 1:50

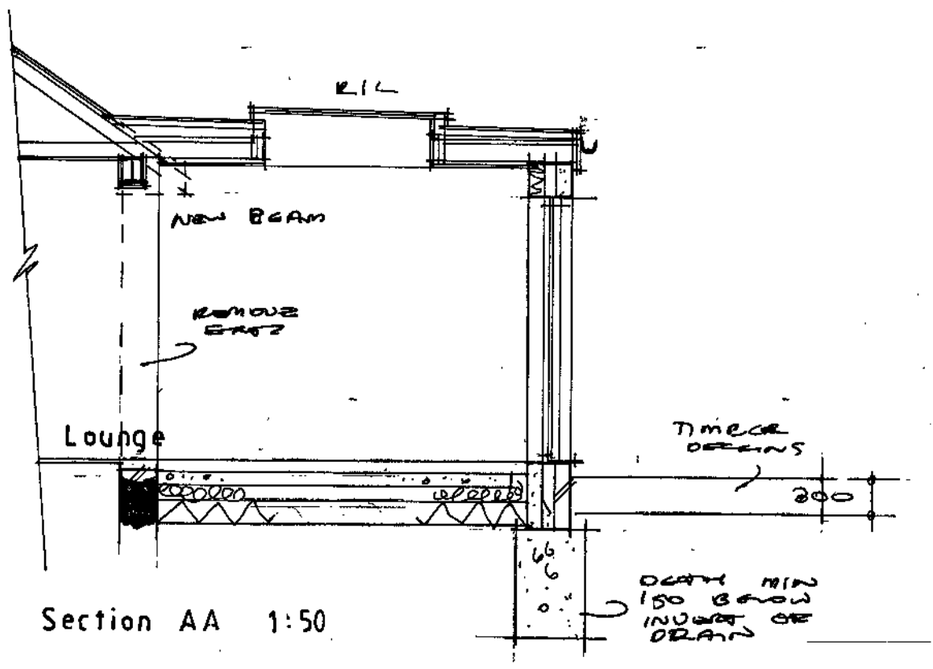

Section AA 1:50

AJ SALTER & SON
Architectural Technicians
and Surveyors
50 WINDSOR ROAD, WORTHING,
WEST SUSSEX, BN11 2LY
Tel/Fax: (01903 209496)
E-mail: ajsalterandson@hotmail.com

C			
B			
A			
Client	Mr & Mrs Souter		
Address	35 The Plantation : Worthing		
Drawing	Extension		No. 2923 : 1
Scale	1:50 1:100 1:500 1:1250	Drawn B	Date AUG '23